

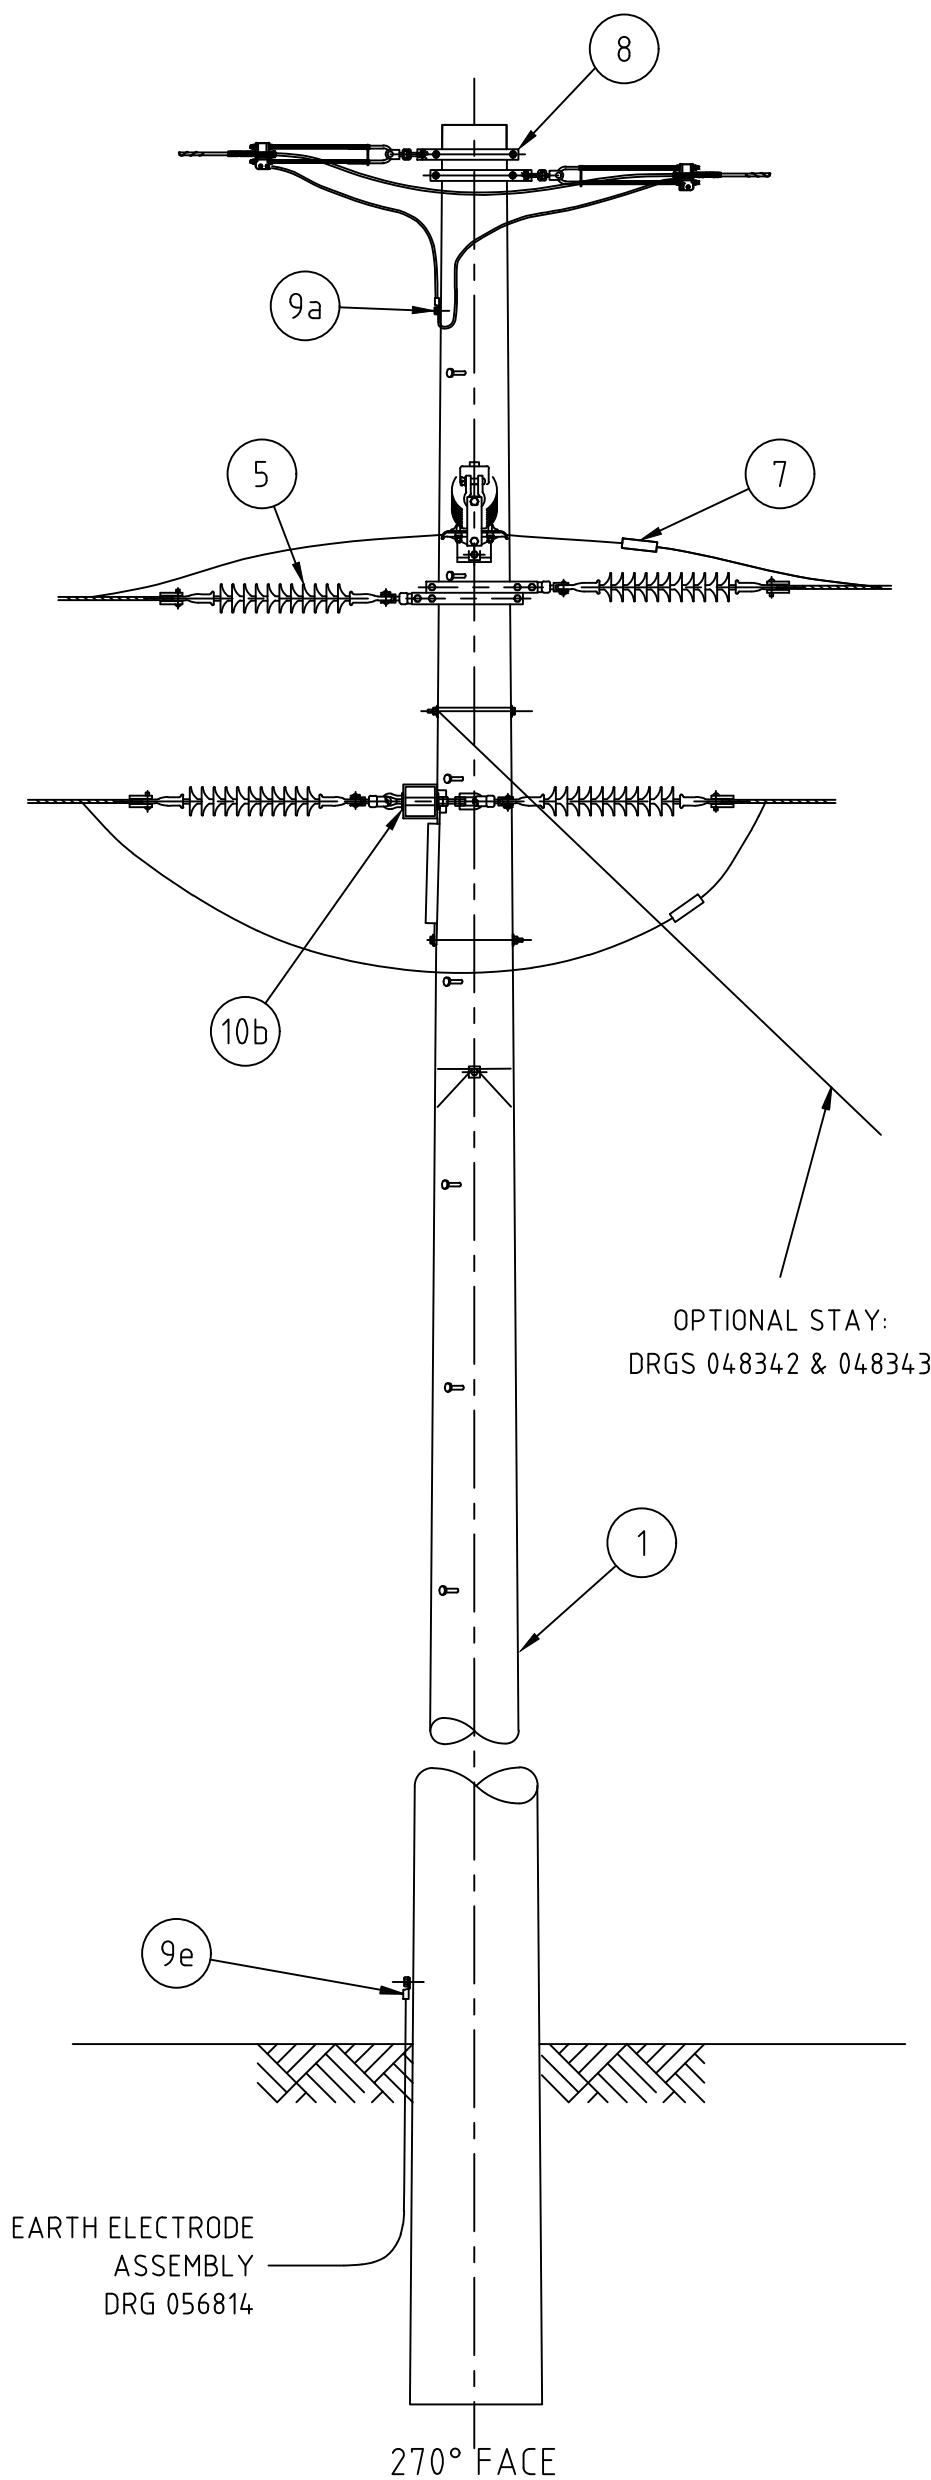
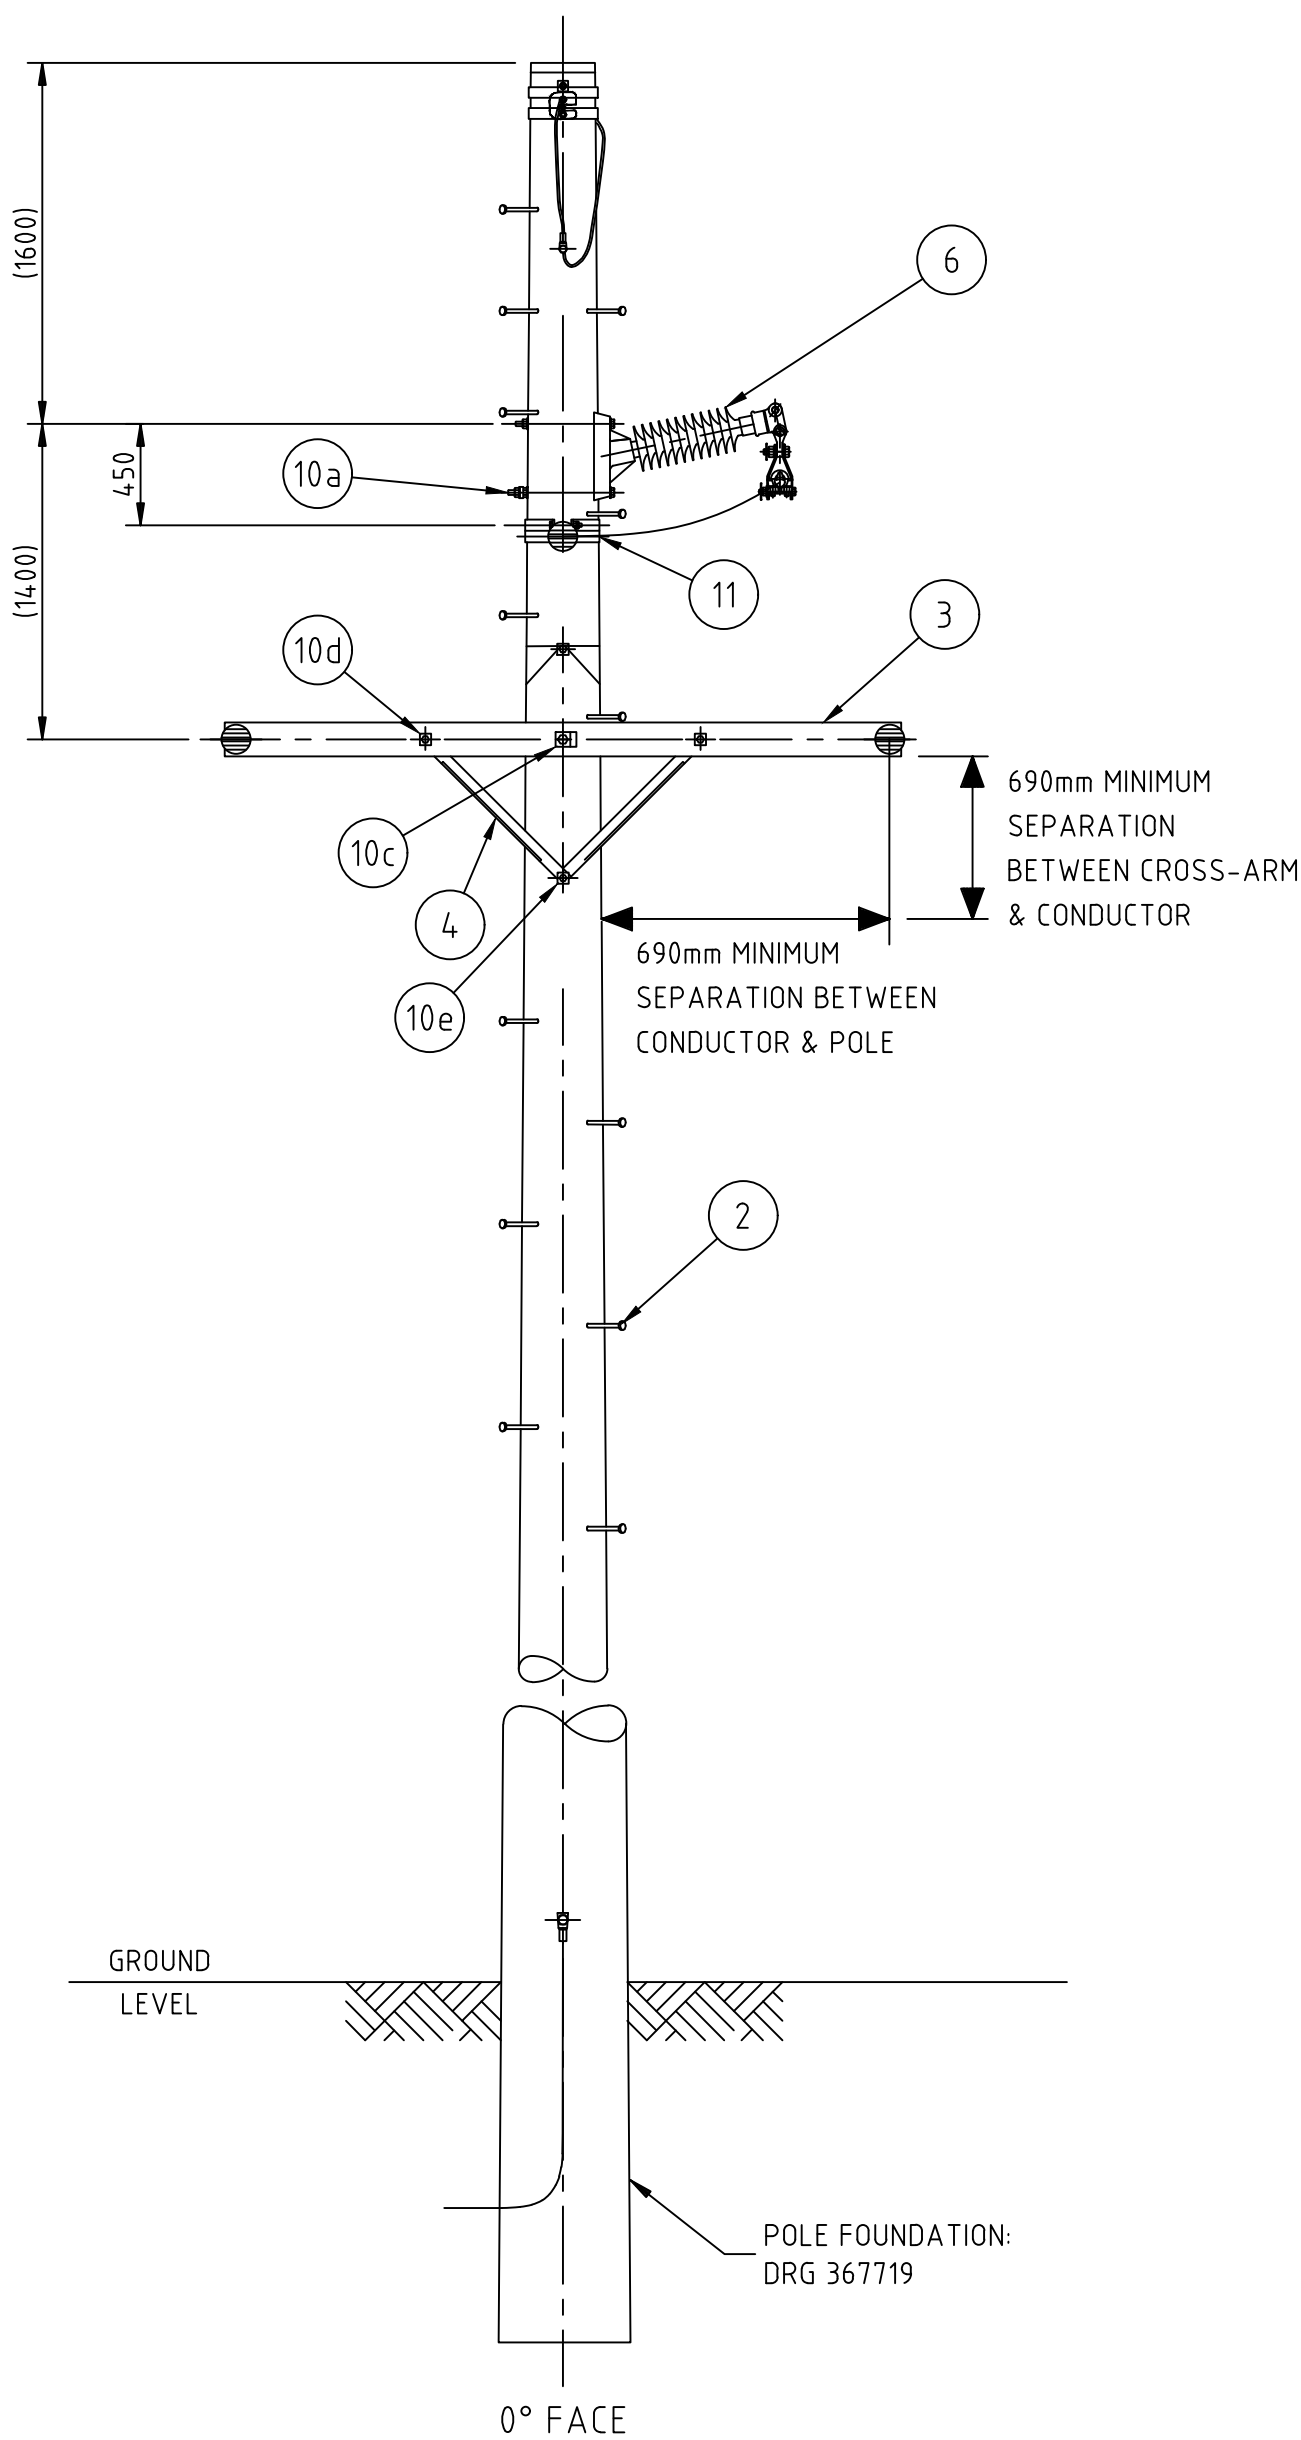
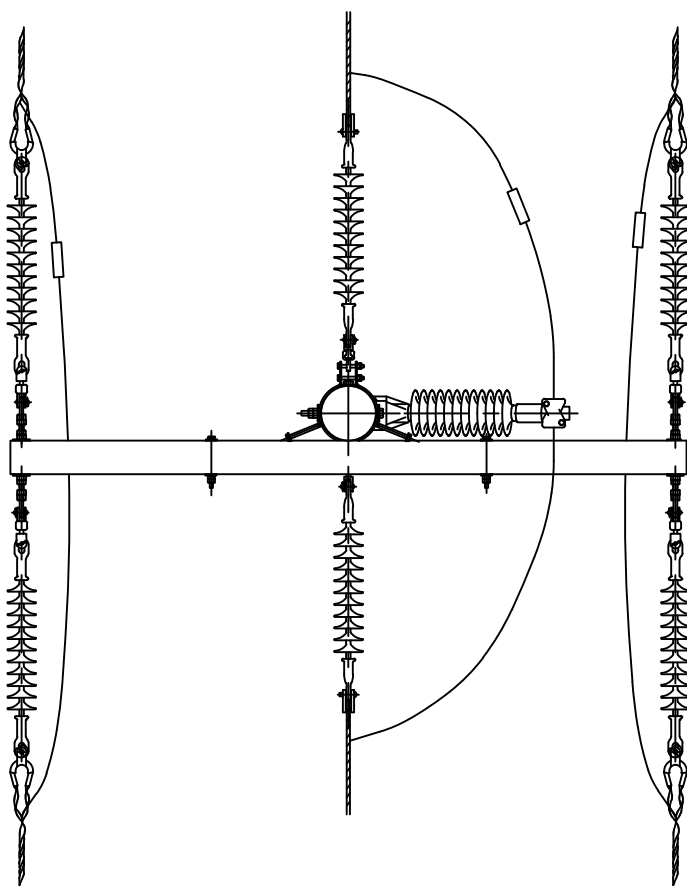


[illegible]

ITEM	PART	DRG	DESCRIPTION	QTY
1	-	REFER PROJECT	POLE GALVANISED STEEL	1
2	1000006147	370399	STEP,POLE,HEX,M16x180MM(L),50MM(T),+NUTS	A/R
3	1000007527	052796	XARM,METAL,3000x152x152MM,6.3MM(T)	1
4	1000000468	054790	BRACE,XARM,ANG,TYPE 3H,GALV,2 X M18	2
5	ALR002	398038	INSULATOR LONG ROD ASSEMBLY	6
6	ALP004	398035	INSULATOR LINE POST ASSEMBLY BONDING	1
7	SEE TABLE	399844	SLEEVE NON TENSION TO SUIT CONDUCTOR	3
8	-	REFER PROJECT	OPGW ASSEMBLY (NOMINAL SHOWN)	1
9a	AEC-A	051125	EARTH CONNECTION AEC-A	1
9e	AEC-E	051125	EARTH CONNECTION AEC-E	1
10a	ASP001	398036	M20 BOLT ASSEMBLY FOR LINE POST INSULATOR	1
10b	ASP006	398036	M20 EYEBOLT ASSEMBLY FOR CROSSARM	2
10c	ASP007	398036	M20 BOLT ASSEMBLY FOR CROSSARM	1
10d	ASP009	398036	M16 BOLT ASSEMBLY FOR CROSSARM BRACE	2
10e	ASP010	398036	M16 BOLT ASSEMBLY FOR CROSSARM BRACE	1
11	-	048761	POLE BAND 125kN DIAMETER TO SUIT	2

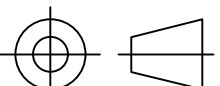

		© This drawing and the copyright therein is the property of Endeavour Energy and may not be copied, reproduced, distributed, loaned or used without the written consent of Endeavour Energy.	
		ORIGINAL SCALE NTS	
DRAWN		CP	
DATE		4/09/2014	
CH'D		J.B./R.L.	
		APPROVED S.F.Williams	

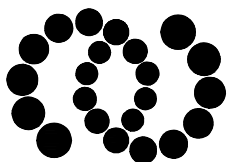

Endeavour Energy

OVERHEAD TRANSMISSION
33/66kV CONSTRUCTION No. 66S
DELTA THROUGH STRAIN

REFERENCE DRAWINGS

DO NOT SCALE
DIMENSIONS
IN MILLIMETRES

AUTHORISED
D.Mate

NETWORK MAINS MANAGER

31.10.14

A2P

398016

Rev.
E

SHEET No 1 OF 1 SHEETS