
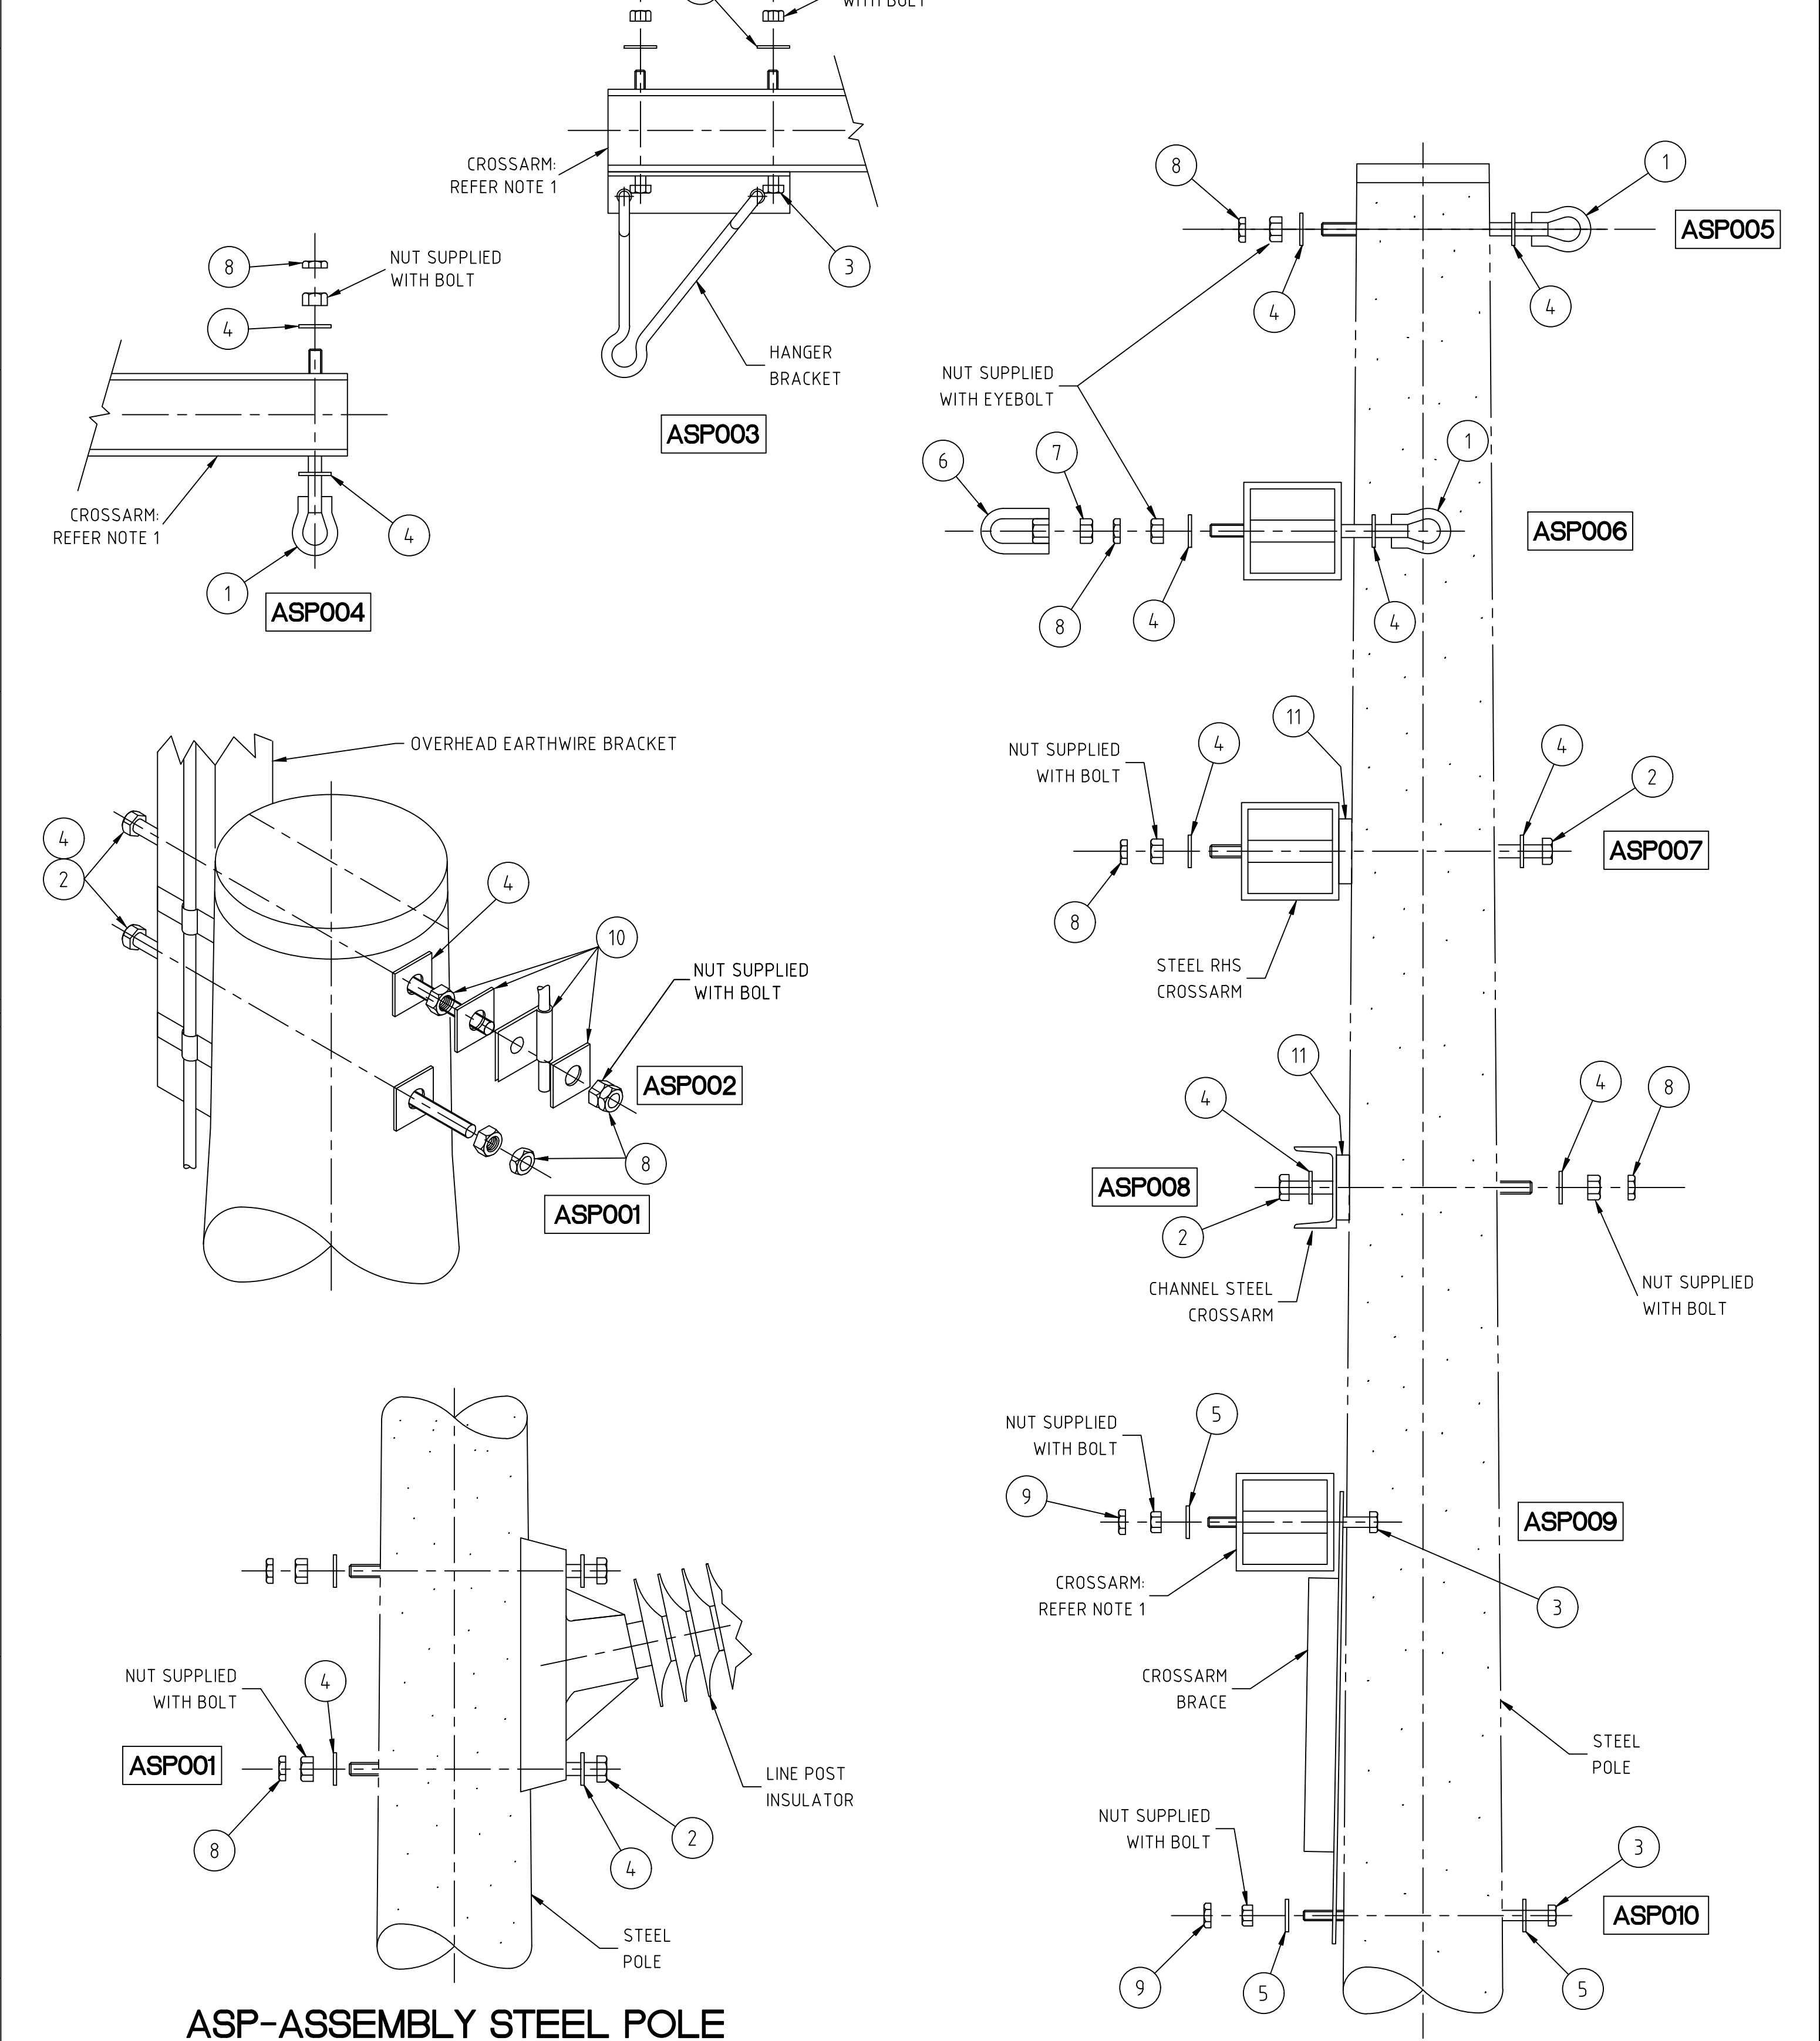


AMENDMENTS		NOTES			ITEM	PART	DRG	DESCRIPTION	QTY
A	ORIGINAL ISSUE	1. CROSSARMS SHOWN ARE TYPICAL ONLY. REFER CONSTRUCTION DRAWING FOR TYPE & SIZE OF CROSSARMS.			1	NA	050167	EYEBOLT STEEL GALV M20 X LGTH TO SUIT	A/R
B	DESIGN N/A				2	NA	063900	BOLT STEEL HEX HD GALV M20 X LGTH TO SUIT	A/R
	DR'N TV				3	NA	063900	BOLT STEEL HEX HD GALV M16 X LGTH TO SUIT	A/R
	CH'D MA/MB				4	1000000105	079040	WASHER,FLT,SQ,M22,50MM(W),5MM(T),GALV	A/R
	DATE 11.12.25				5	1000008251	079038	WASHER,FLT,SQ,M18,50MM(W),3MM(T),GALV	A/R
A.E.M. S.P.					6	1000000097	050169	NUT,EYE,M20,GALV	A/R
STOCK CODES UPDATED					7	1000000930	-	NUT,HEX,M20,STEEL,GALV	A/R
					8	1000007900	-	NUT,HEX,LOCK,M20,ZP,PKG/100	A/R
					9	-	-	NUT LOCK Z/P M16 (DOTLOCK)	A/R
					10	AEC-C	051125	EARTH CONNECTION AEC-C	A/R
					11	1000007431	240379	ADAPTER,POLE-XARM,GAIN BLOCK,100MM,2	A/R

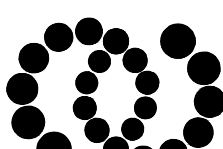

		© This drawing and the copyright therein is the property of Endeavour Energy and may not be copied, reproduced, distributed, loaned or used without the written consent of Endeavour Energy.													
		ORIGINAL SCALE NONE		APPROVED S.F.Williams				DO NOT SCALE DIMENSIONS IN MILLIMETRES		REFERENCE DRAWINGS AUTHORISED D.Mate					
DRAWN		KT						OVERHEAD TRANSMISSION ASSEMBLY DETAILS FOR STEEL POLES		NETWORK MAINS MANAGER		31.10.14			
DATE		16.09.14								A2P		398036		Rev. B	
CH'D		J.B./R.L										SHEET No 1 OF 1 SHEETS			