
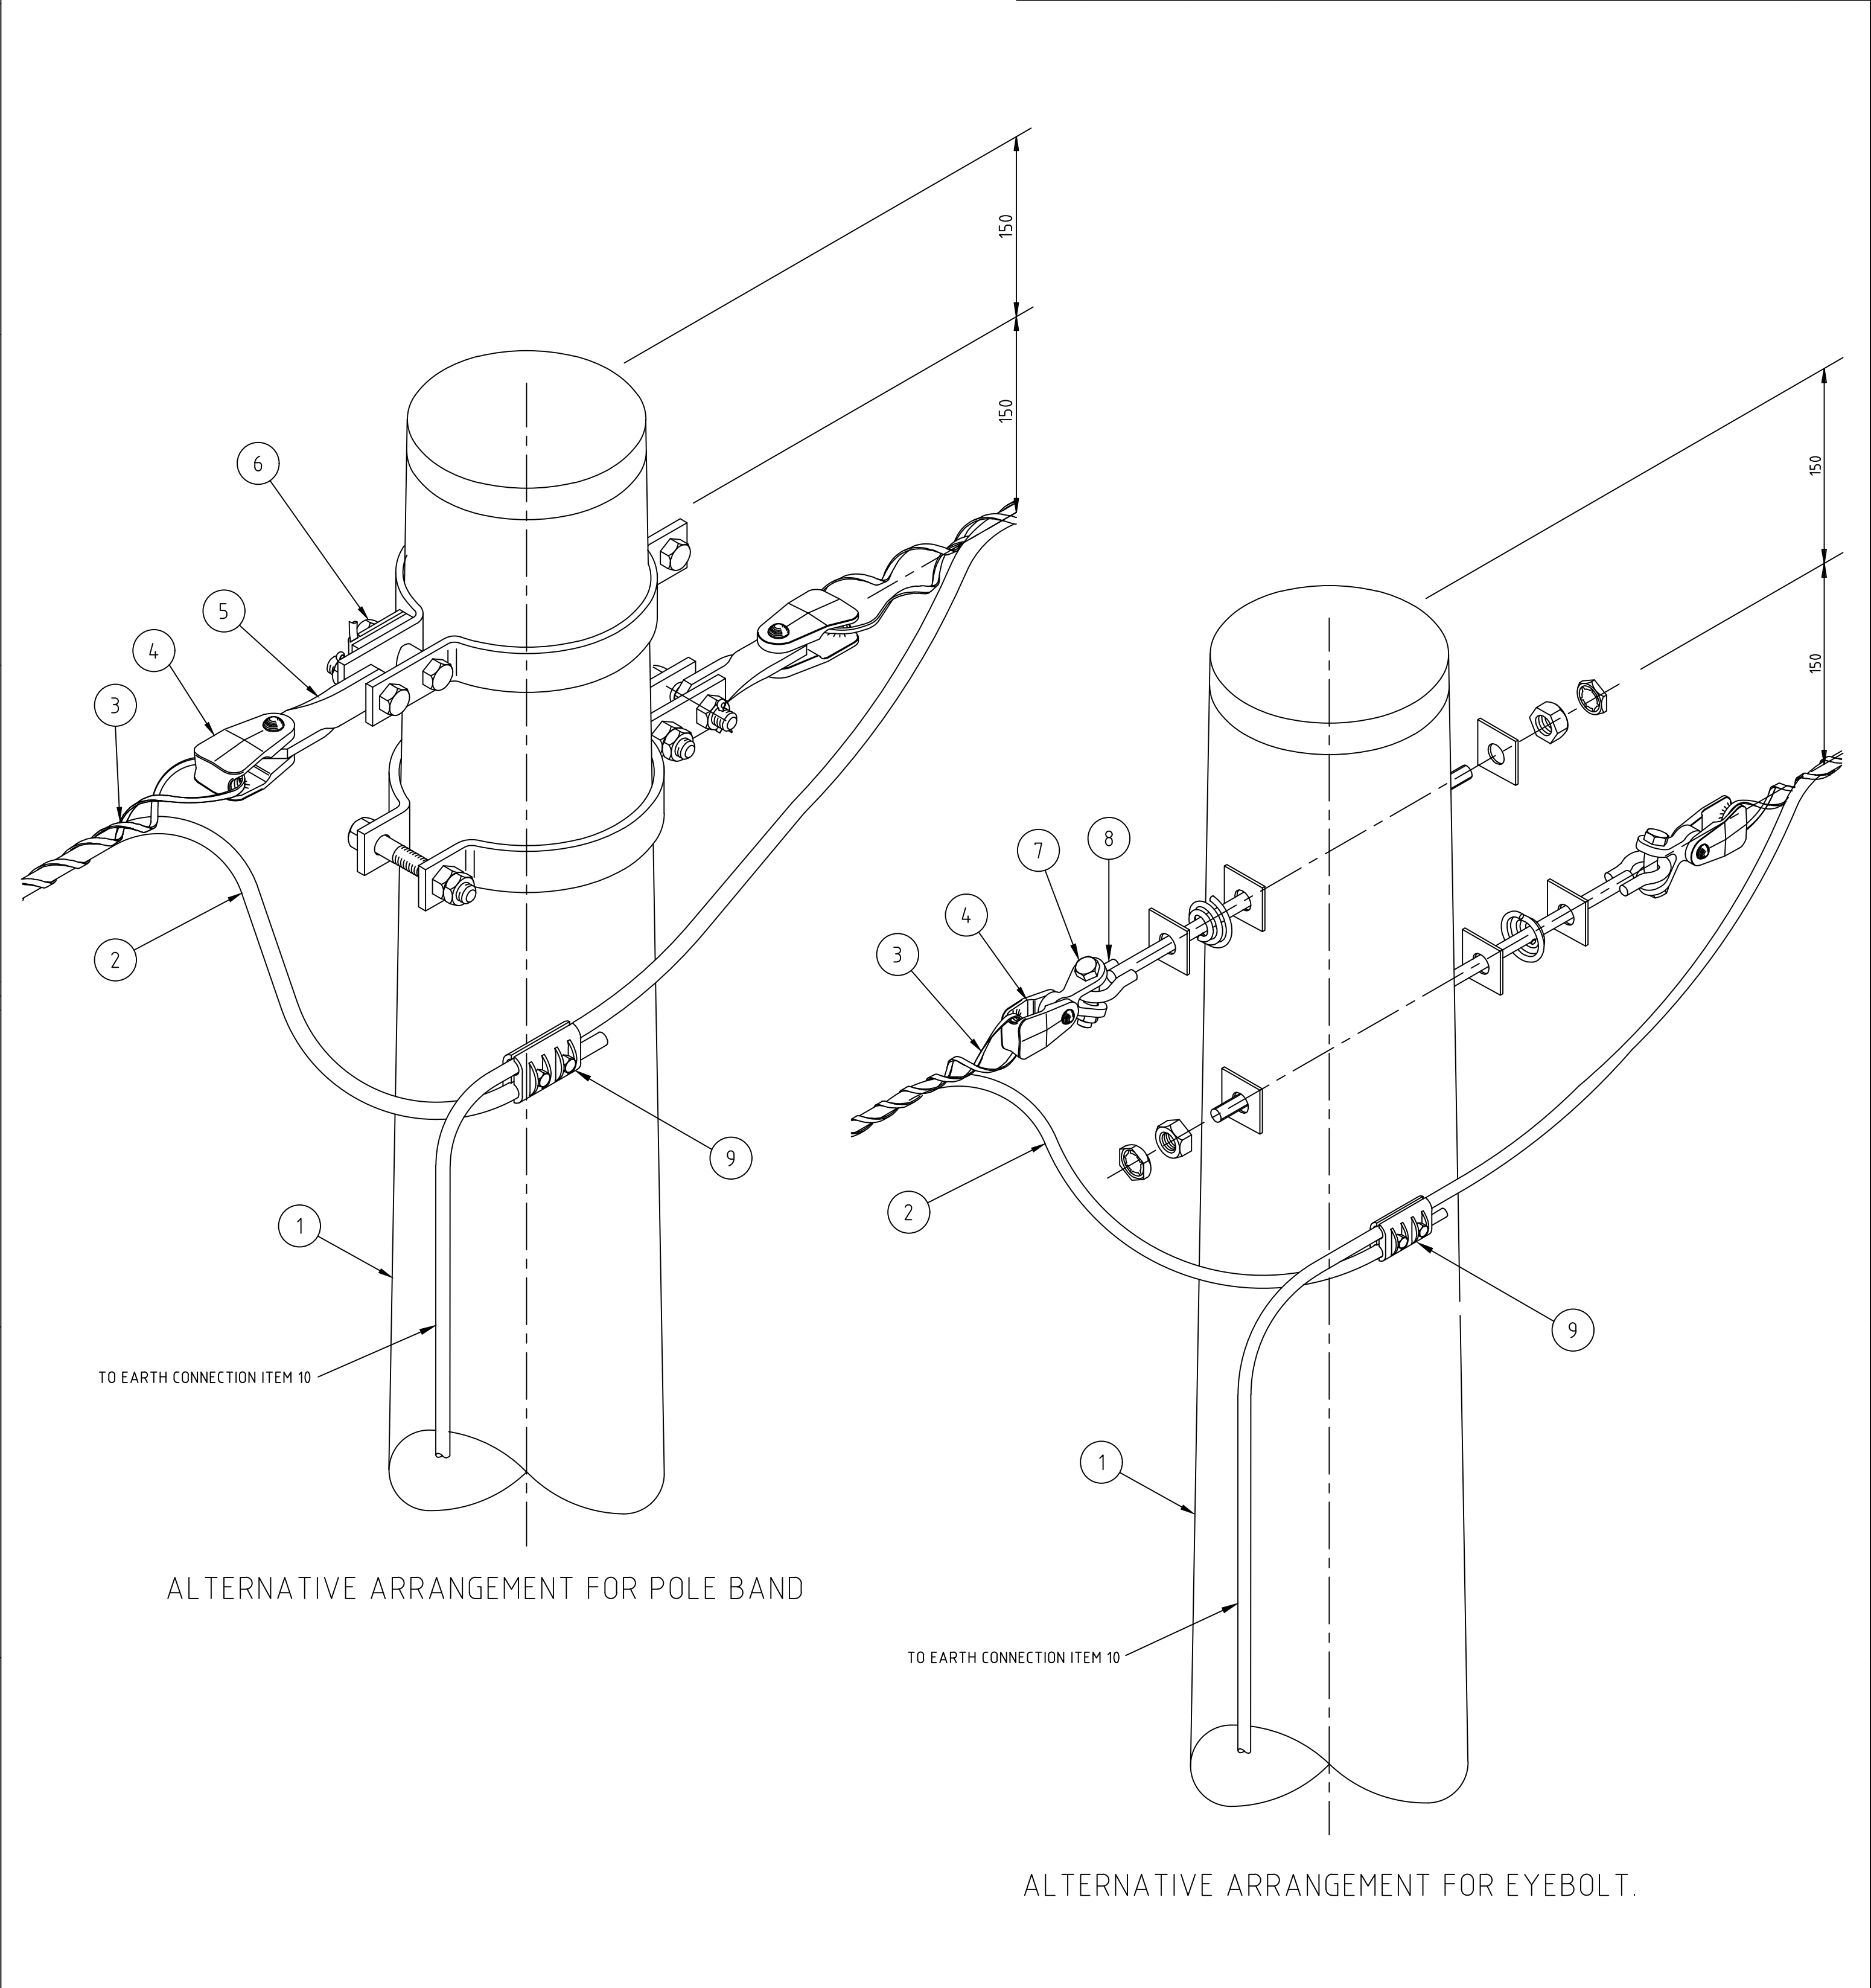


AMENDMENTS				ITEM	PART	DRG	DESCRIPTION	QTY
A	ORIGINAL ISSUE			1	-	-	POLE AS PER PROJECT DRAWING	1
		Job No.	RA104826	2	-	-	OVERHEAD EARTHWIRE AS PER PROJECT DRAWING	-
B	DESIGN	N/A		3	SEE TABLE	399844	DEADEND TO SUIT CONDUCTOR	2
	DR'N	TV		4	SEE TABLE	399844	CLEVIS THIMBLE TO SUIT CONDUCTOR 70kN	2
	CH'D	MA/MB		5	1000008116	015320	STRAP,INSULR BRACKET,R/ANG,TWISTED,175MM	A/R
	DATE	11.11.25		6	SEE TABLE	048761	POLE BAND TWO PIECE 125kN TO SUIT	A/R
A.E.M. S.P.				7	-	-	'Y' CLEVIS TONGUE (PLP CTY-070-1)	A/R
STOCK CODES UPDATED				8	-	240600	M20 EYEBOLT ASSEMBLY FOR CONCRETE POLE	A/R
						398036	M20 EYEBOLT ASSEMBLY FOR STEEL POLE	
						054798	M20 EYEBOLT ASSEMBLY FOR TIMBER POLE	
				9	SEE TABLE	399844	CLAMP PARALLEL GROOVE TO SUIT CONDUCTOR	1
				10	-	051125	EARTH CONNECTION FOR CONCRETE/STEEL POLE	1
						048340	EARTH CONNECTION FOR TIMBER POLE	

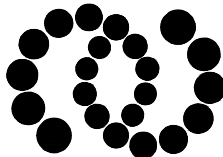

		DO NOT SCALE DIMENSIONS IN MILLIMETRES		REFERENCE DRAWINGS	
OVERHEAD TRANSMISSION OHEW ASSEMBLY TYPE 2 THROUGH STRAIN		AUTHORISED Samuel Morris		Mains Asset Manager	
		A2P		502182	
				SHEET No 1 OF 1 SHEETS	