
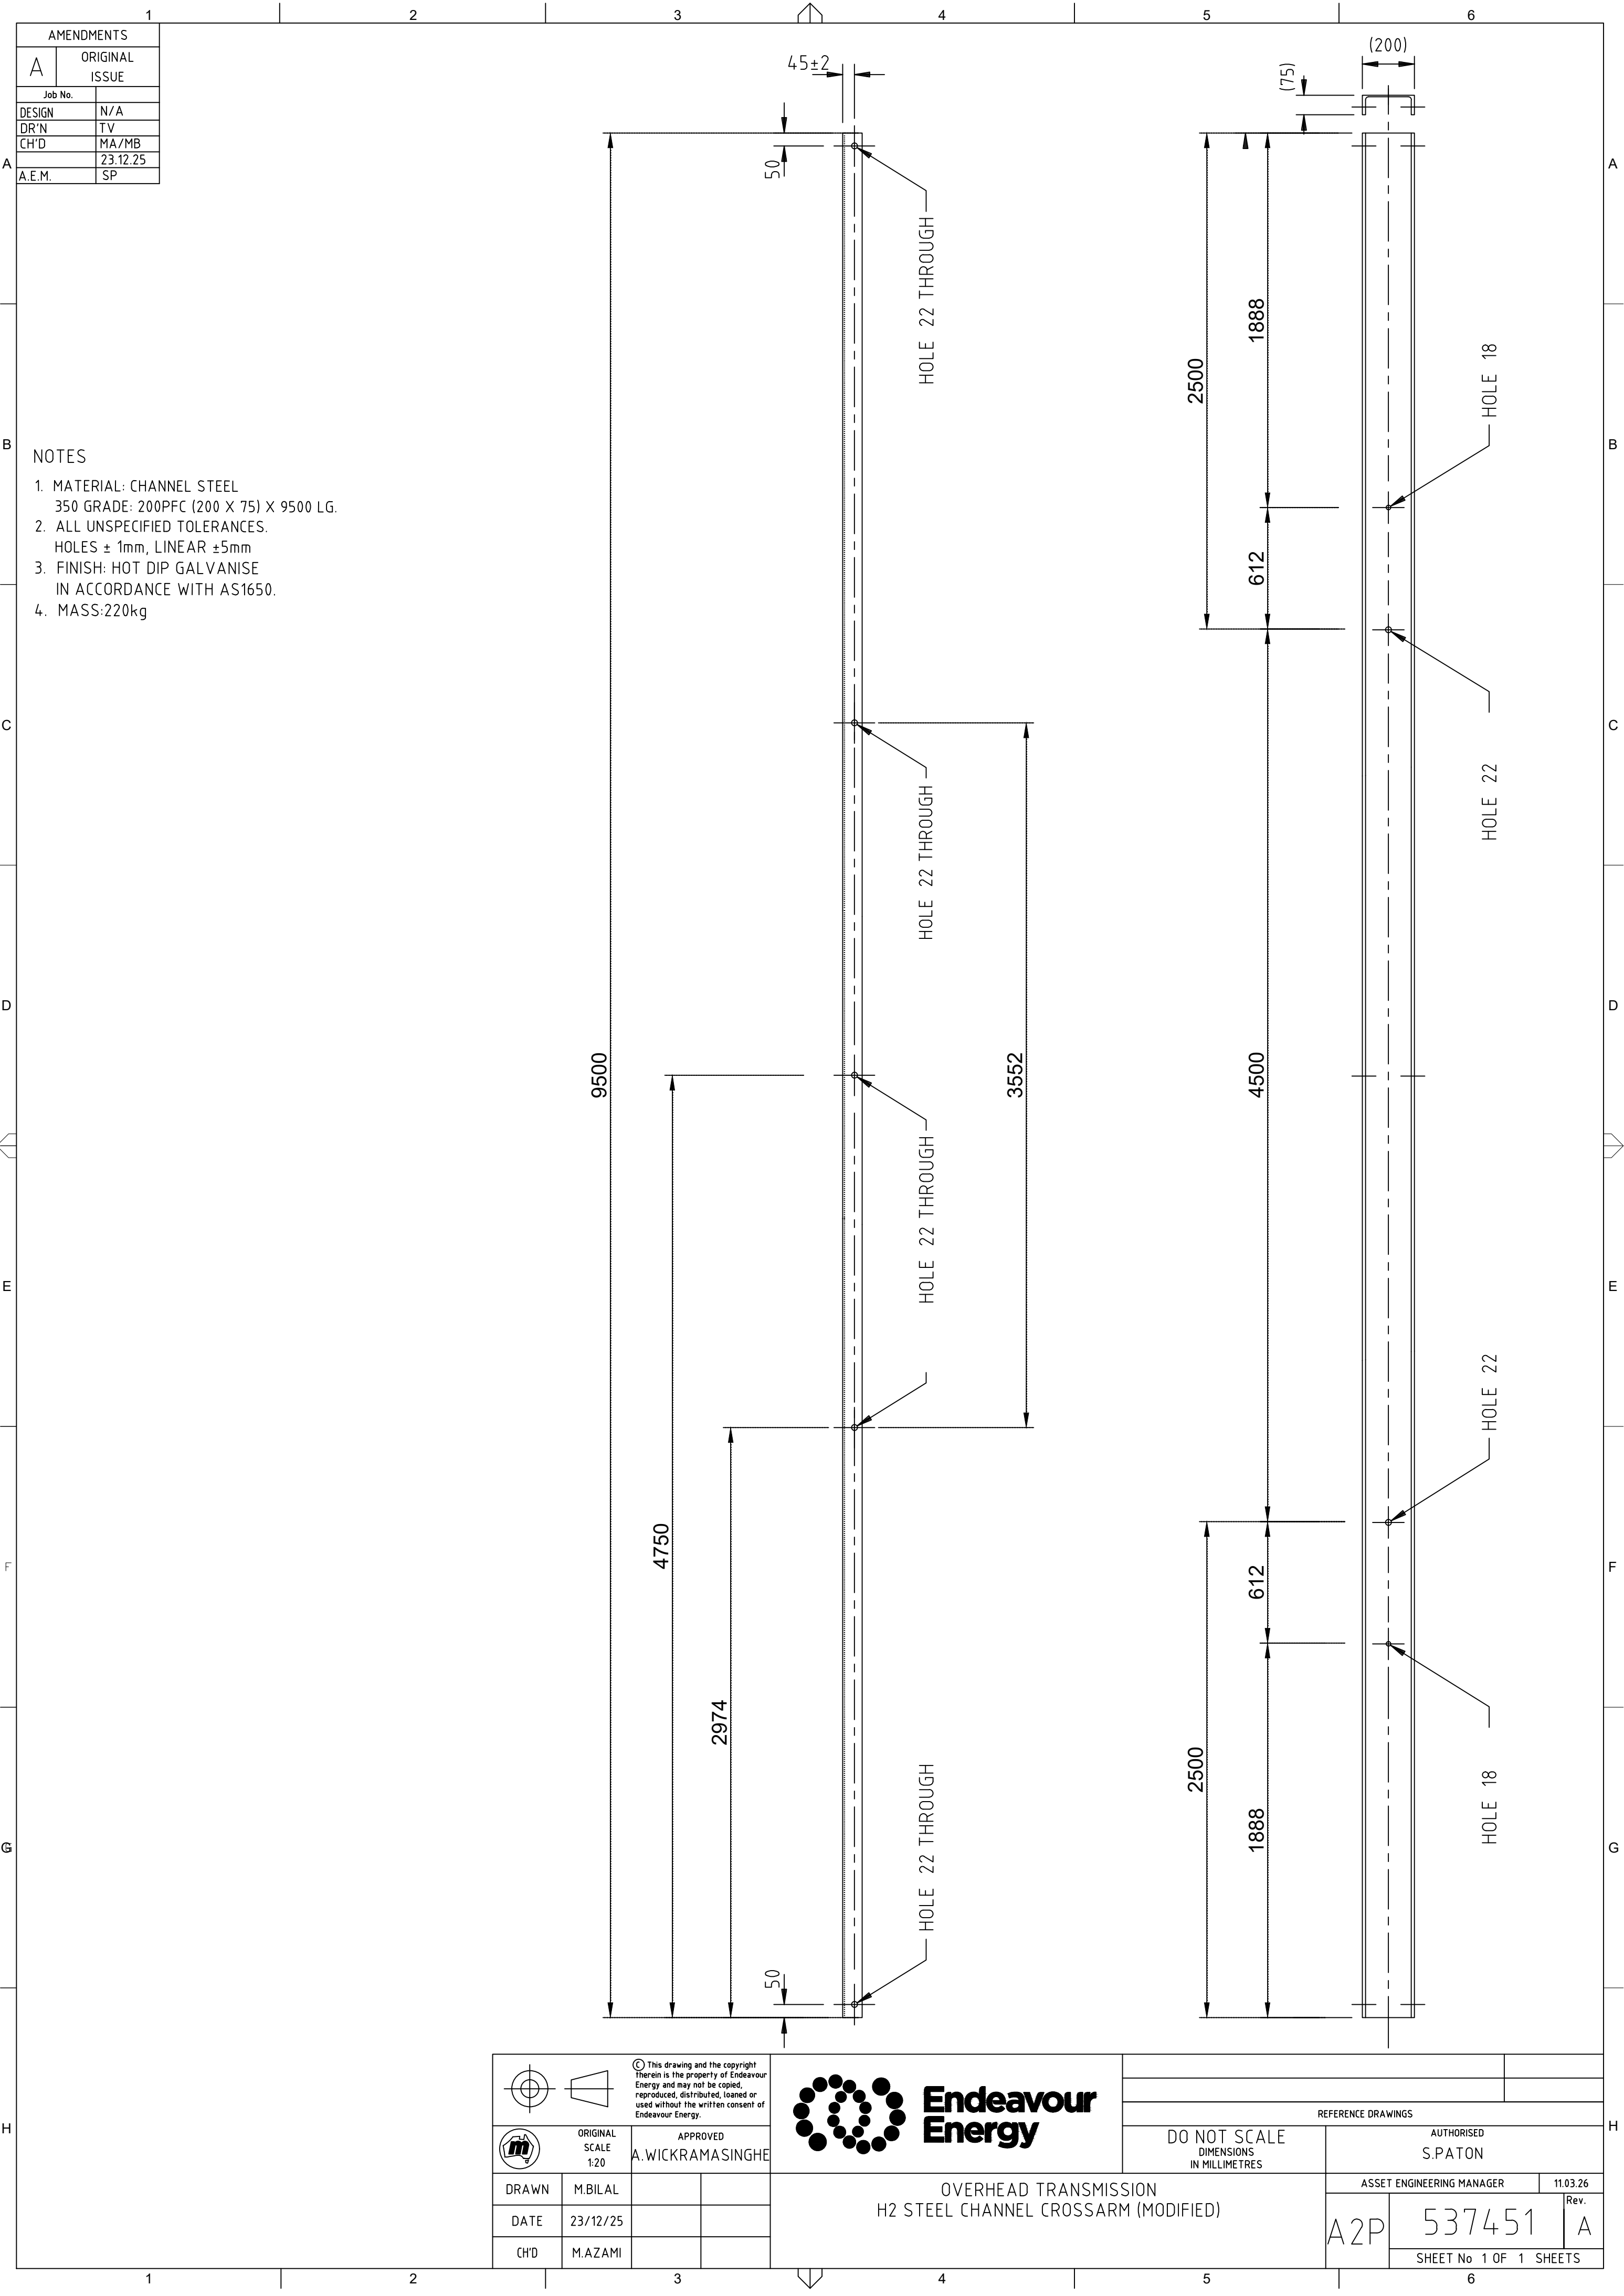


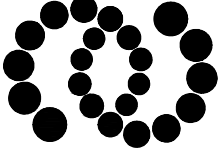

NOTES

1. MATERIAL: CHANNEL STEEL
350 GRADE: 200PFC (200 X 75) X 9500 LG.
2. ALL UNSPECIFIED TOLERANCES.
HOLES ± 1mm, LINEAR ±5mm
3. FINISH: HOT DIP GALVANISE
IN ACCORDANCE WITH AS1650.
4. MASS:220kg

		Endeavour Energy	
© This drawing and the copyright therein is the property of Endeavour Energy and may not be copied, reproduced, distributed, loaned or used without the written consent of Endeavour Energy.			
	ORIGINAL SCALE 1:20	APPROVED A.WICKRAMASINGHE	
DRAWN	M.BILAL		
DATE	23/12/25		
CH'D	M.AZAMI		
OVERHEAD TRANSMISSION H2 STEEL CHANNEL CROSSARM (MODIFIED)			
DO NOT SCALE DIMENSIONS IN MILLIMETRES		REFERENCE DRAWINGS	
		AUTHORISED S.PATON	
		ASSET ENGINEERING MANAGER	
		11.03.26	
A2P		537451	
		Rev. A	
SHEET No 1 OF 1 SHEETS			