

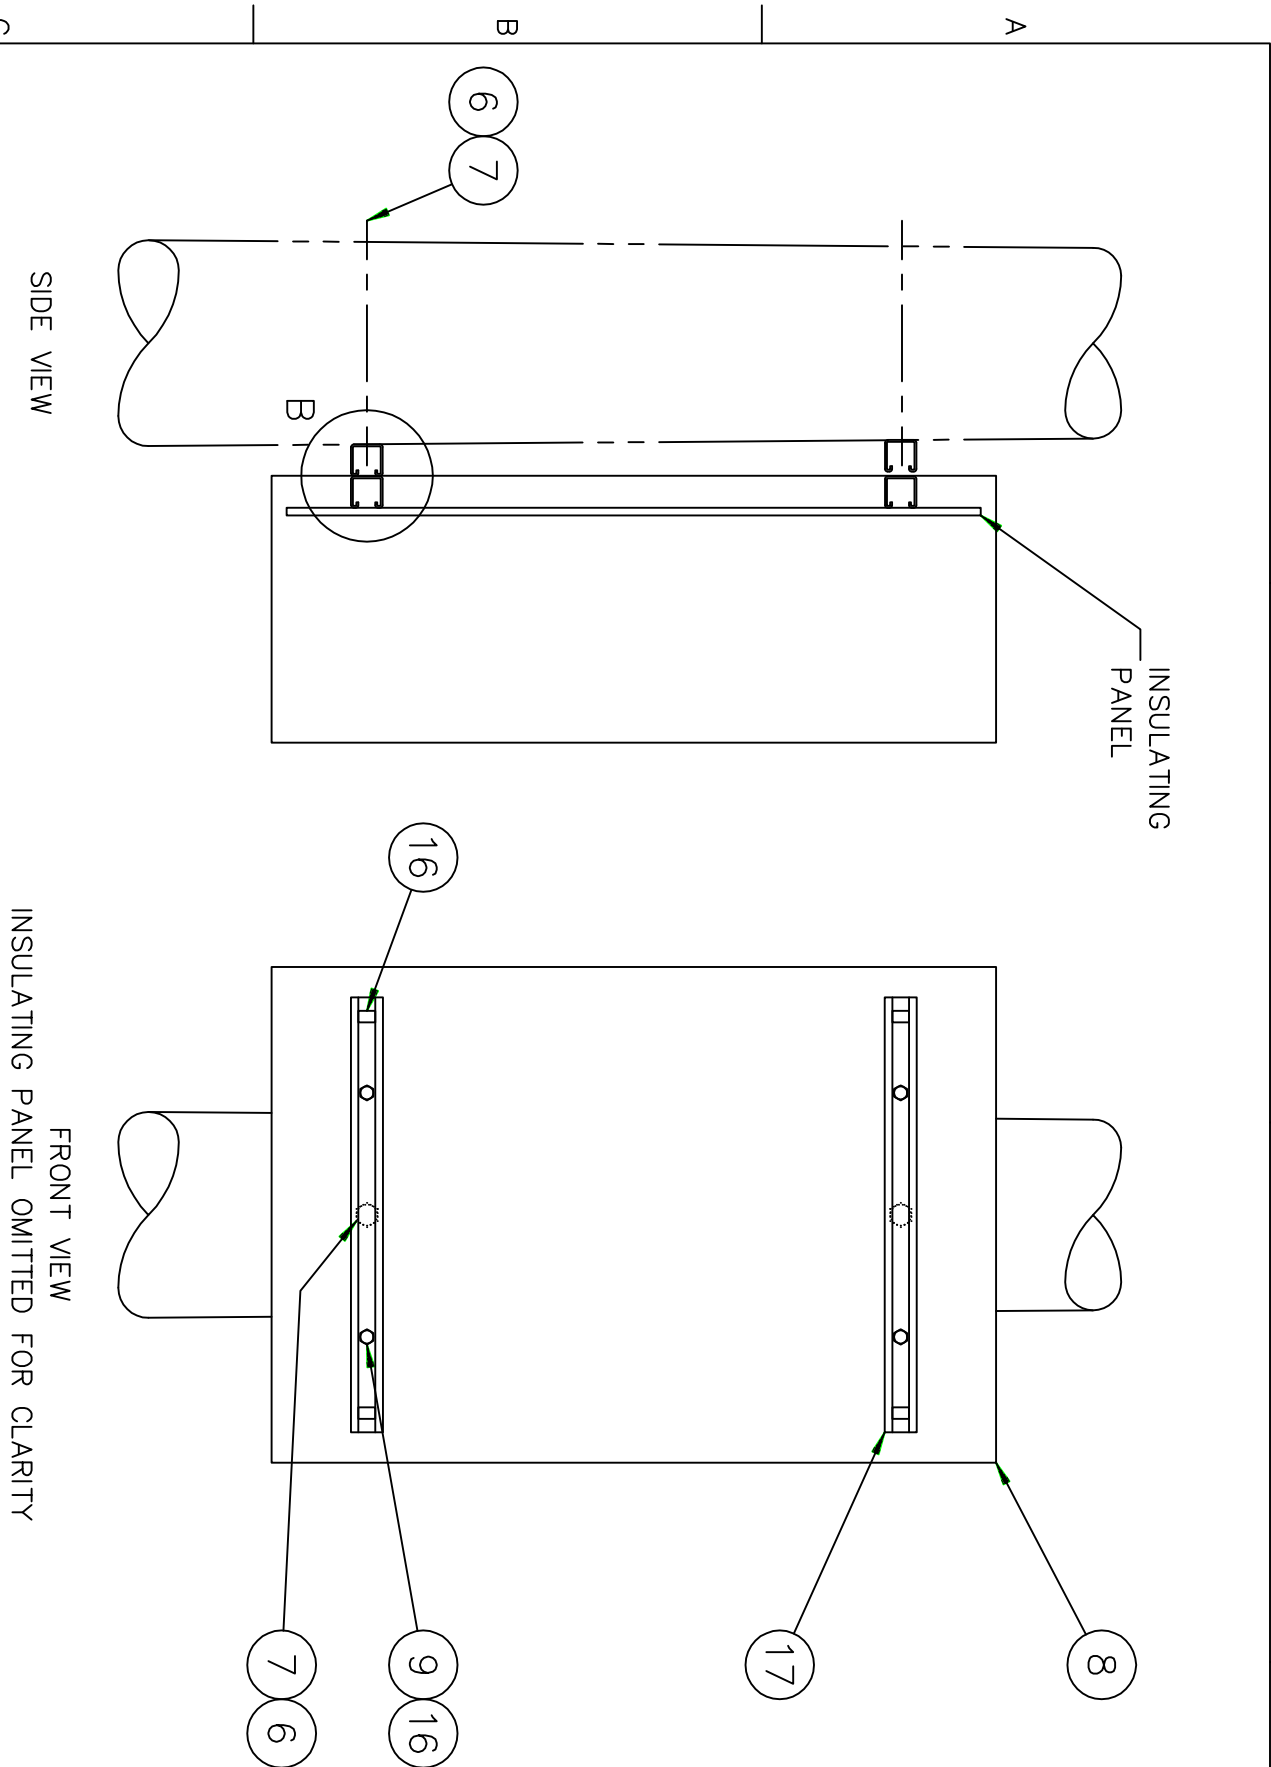


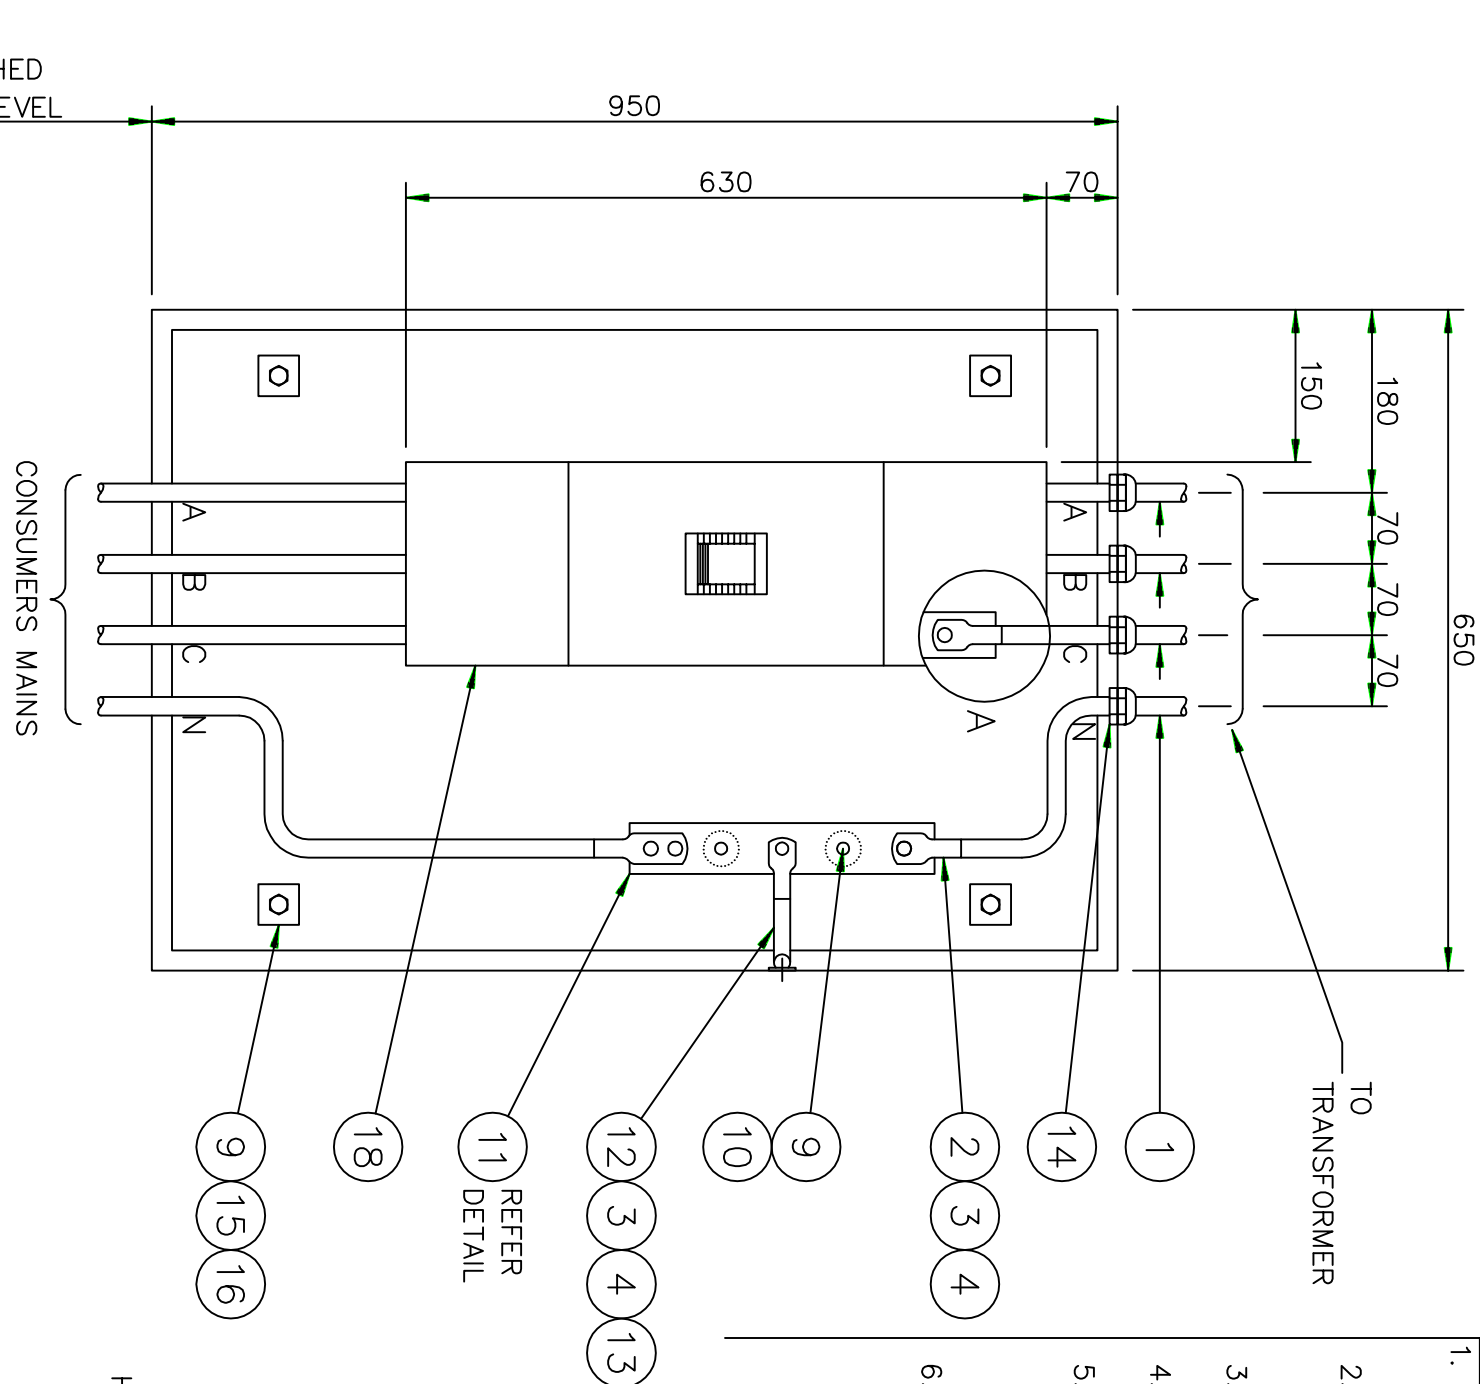


METER BOX MOUNTING DETAIL


SCALE 1:10

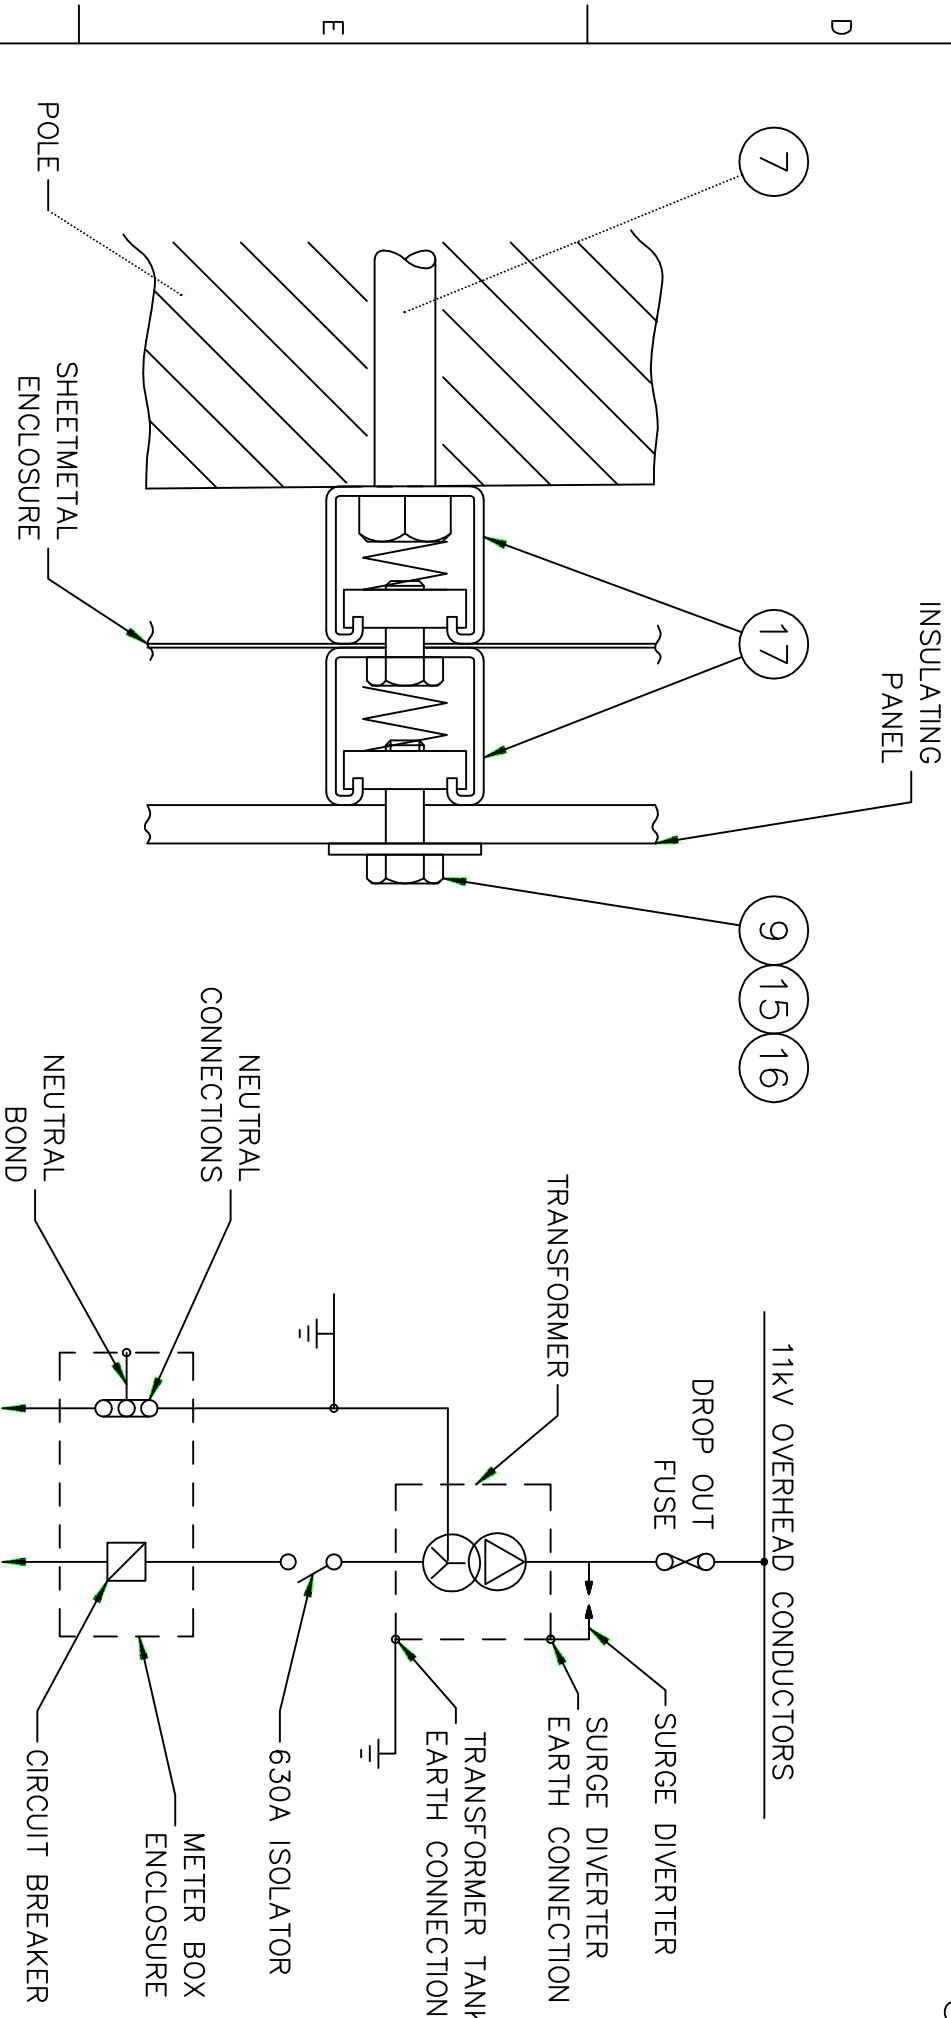


INTERNAL EQUIPMENT ARRANGEMENT

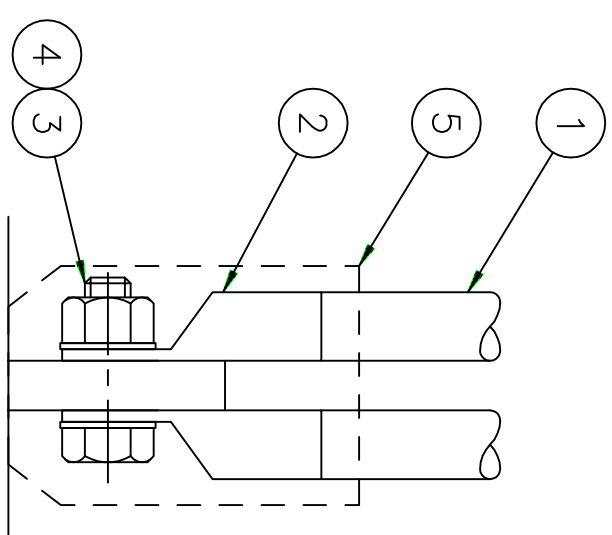

DETAIL 'A'
TYPICAL CB CONNECTION
SCALE 1:2

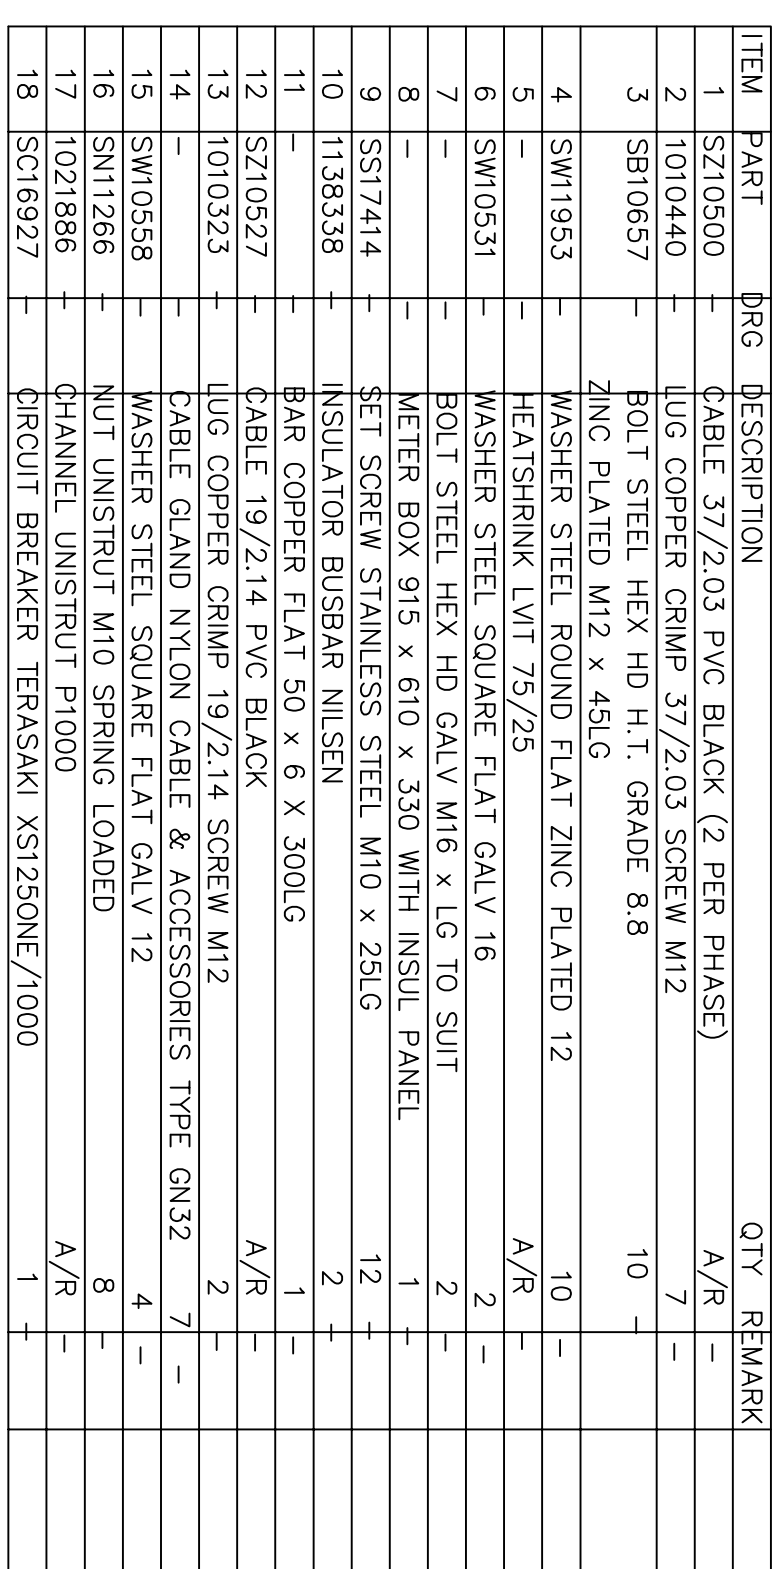

© This drawing and the copyright therein is the property of Endeavour Energy and may not be copied, reproduced, distributed or used without the written consent of Endeavour Energy.

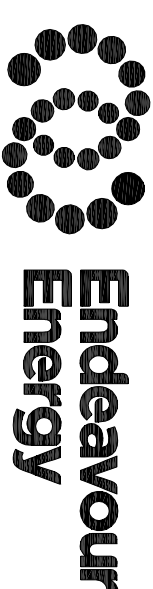

POLE MOUNTED 1250A CIRCUIT BREAKER FOR SINGLE CUSTOMERS UPTO 550A GENERAL ARRANGEMENT

REFERENCE DRAWINGS	
AUTHORISED M. Thompson	
MANAGER DISTRIBUTION ASSETS	16-08-99
A2	078960 F
SHEET No 1 OF 1 SHEETS	