
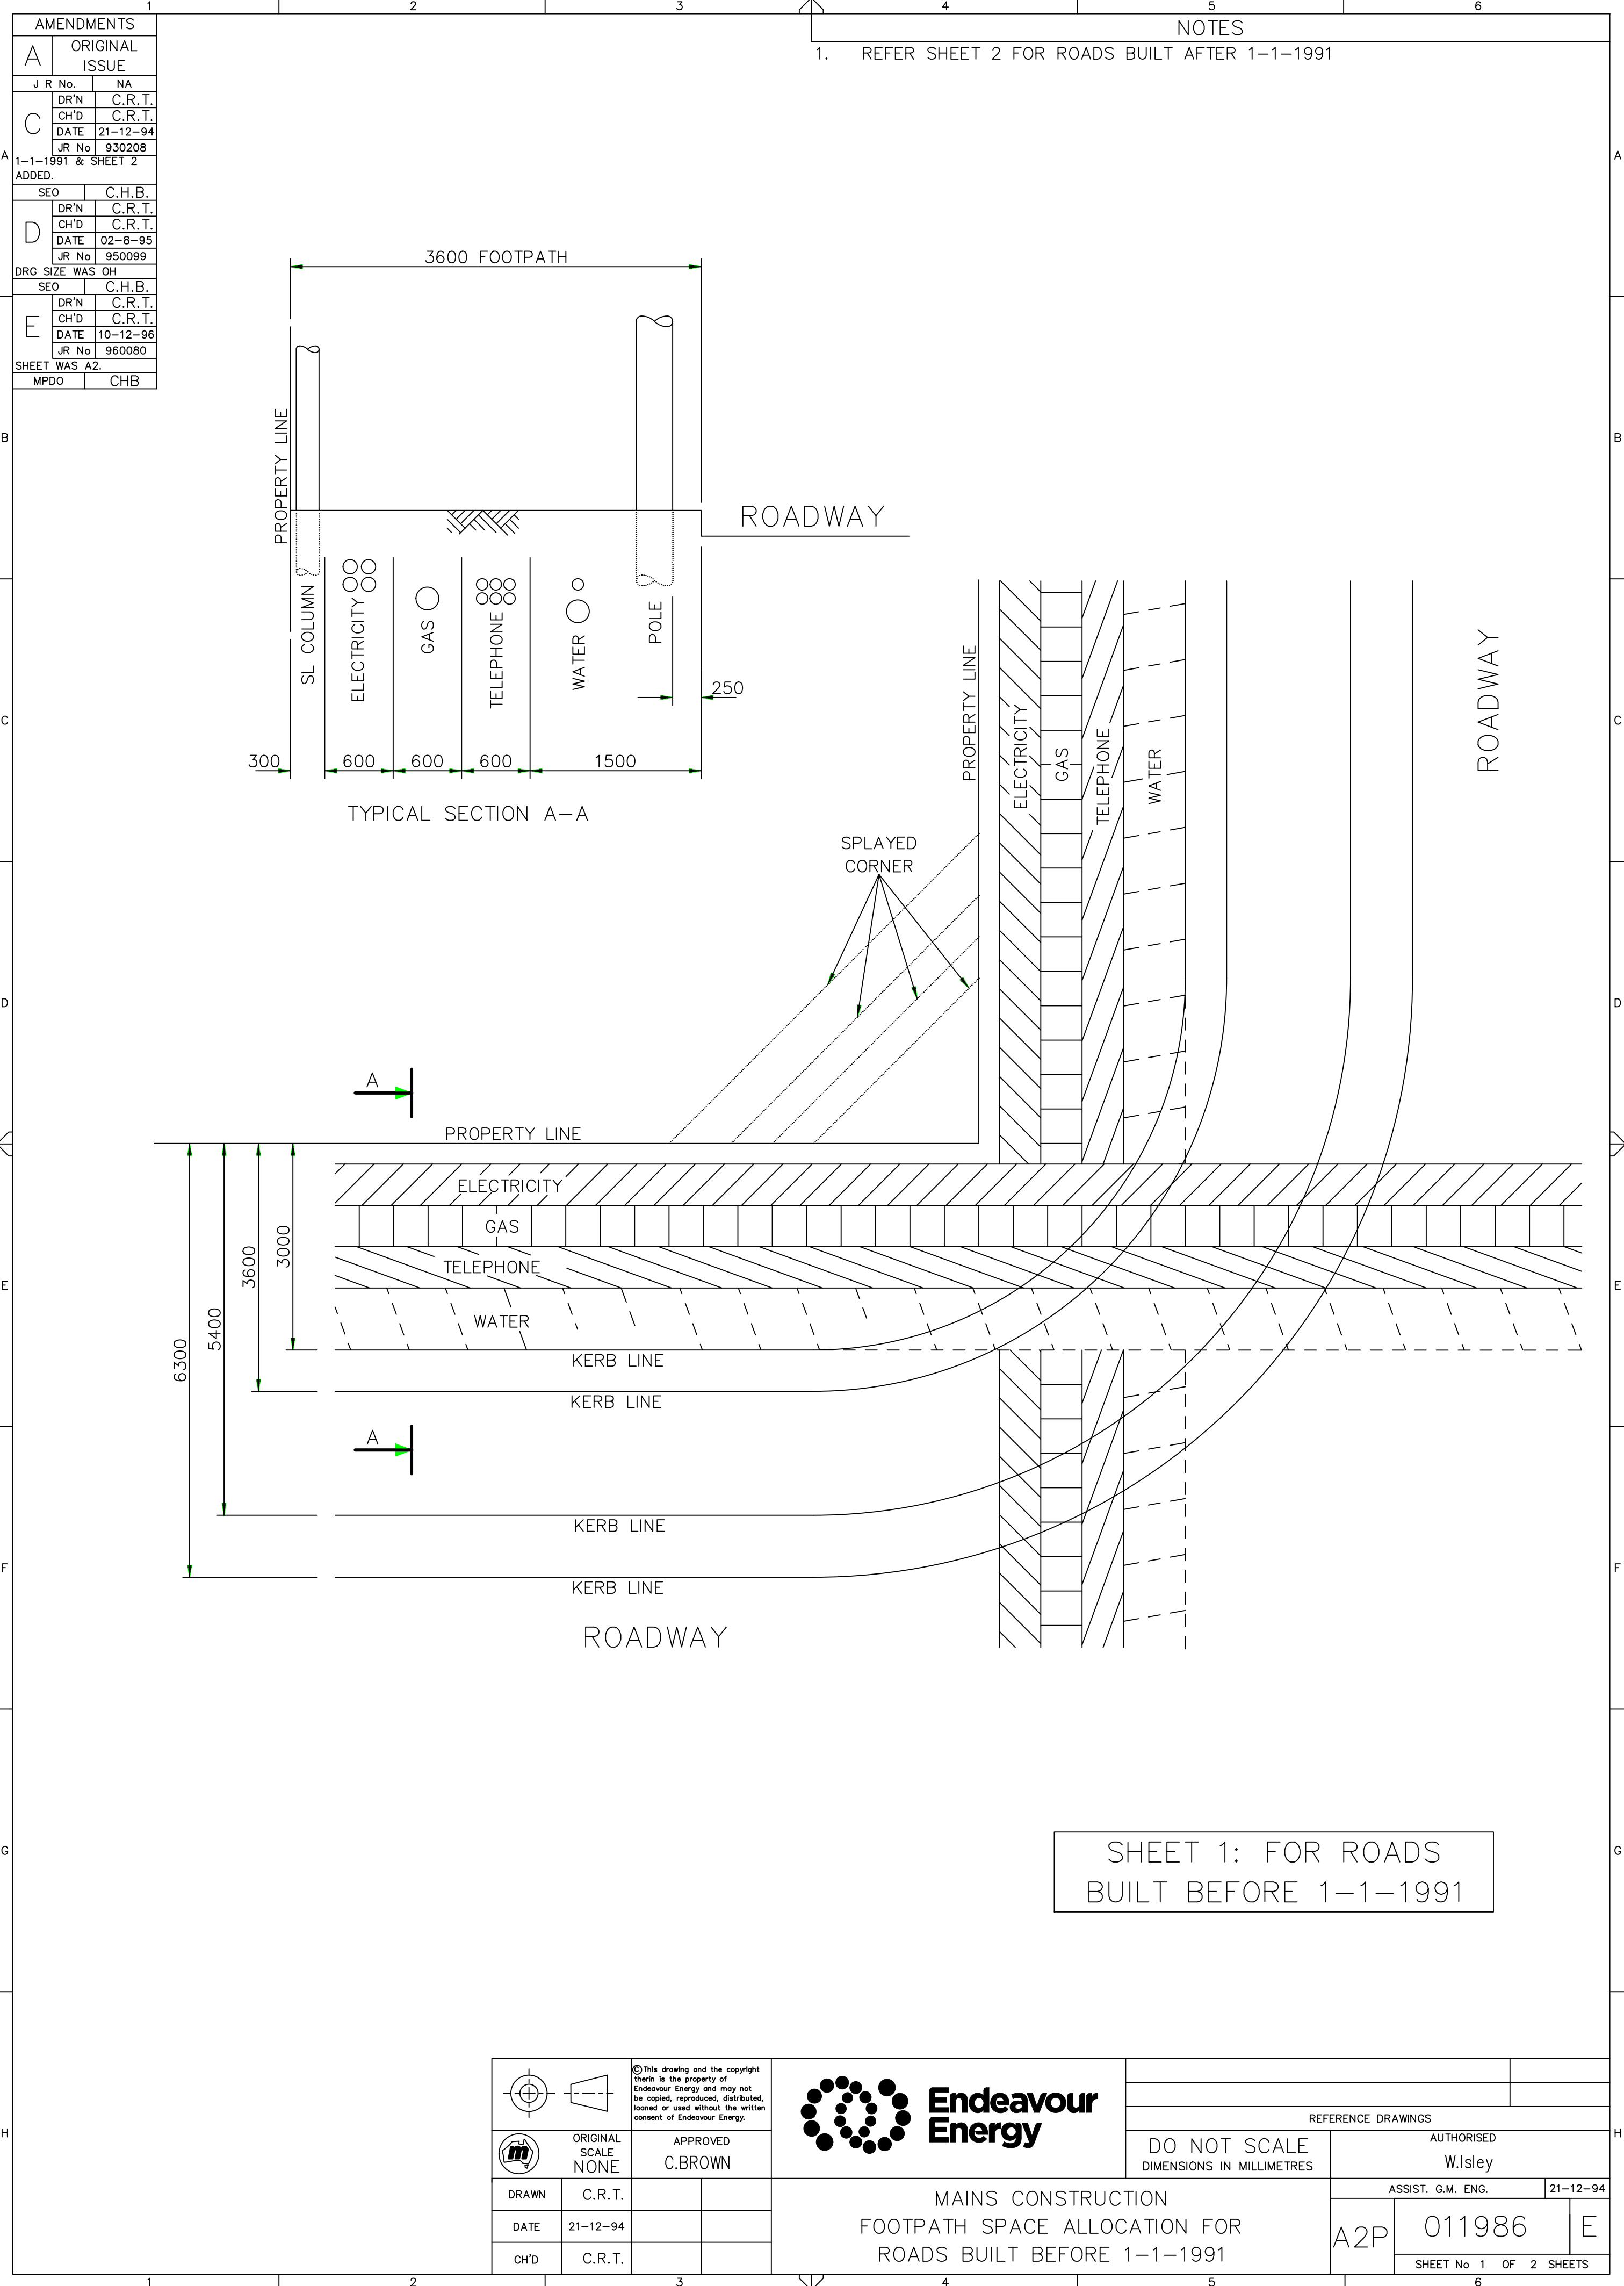
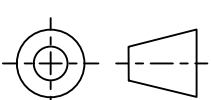


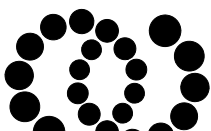

AMENDMENTS		
A	ORIGINAL ISSUE	
C	J R No.	NA
	DR'N	C.R.T.
	CH'D	C.R.T.
	DATE	21-12-94
D	JR No	930208
	DR'N	C.R.T.
	CH'D	C.R.T.
	DATE	02-8-95
E	JR No	950099
	DR'N	C.R.T.
	CH'D	C.R.T.
	DATE	10-12-96
SHEET WAS A2.		
MPDO CHB		

NOTES
1. REFER SHEET 2 FOR ROADS BUILT AFTER 1-1-1991



SHEET 1: FOR ROADS
BUILT BEFORE 1-1-1991

		© This drawing and the copyright therein is the property of Endeavour Energy and may not be copied, reproduced, distributed, loaned or used without the written consent of Endeavour Energy.				Endeavour Energy			
		ORIGINAL SCALE NONE		APPROVED C.BROWN		DO NOT SCALE DIMENSIONS IN MILLIMETRES		REFERENCE DRAWINGS	
DRAWN		C.R.T.				MAINS CONSTRUCTION FOOTPATH SPACE ALLOCATION FOR ROADS BUILT BEFORE 1-1-1991		AUTHORISED W.Isley	
DATE		21-12-94						ASSIST. G.M. ENG.	
CH'D		C.R.T.						21-12-94	
								A2P	
								011986	
								E	
								SHEET No 1 OF 2 SHEETS	

AMENDMENTS		
A	ORIGINAL ISSUE	
	J R No.	NA
B	DR'N	C.R.T.
	CH'D	C.R.T.
	DATE	02-8-95
	JR No	950099
DRG SIZE WAS OH.		
C	SEO	CHB.
	DR'N	C.R.T.
	CH'D	C.R.T.
	DATE	10-12-96
D	JR No	960080
	SHEET WAS A2.	
	MPDO	CHB
	DR'N	M.C.
D	CH'D	A.G.
	DATE	25-11-2015
	JR No	
	NEW NOTE, REFER TO DRG. 403230	
D	MPDO	

NOTES

1. REFER SHEET 1 FOR ROADS BUILT BEFORE 1-1-1991

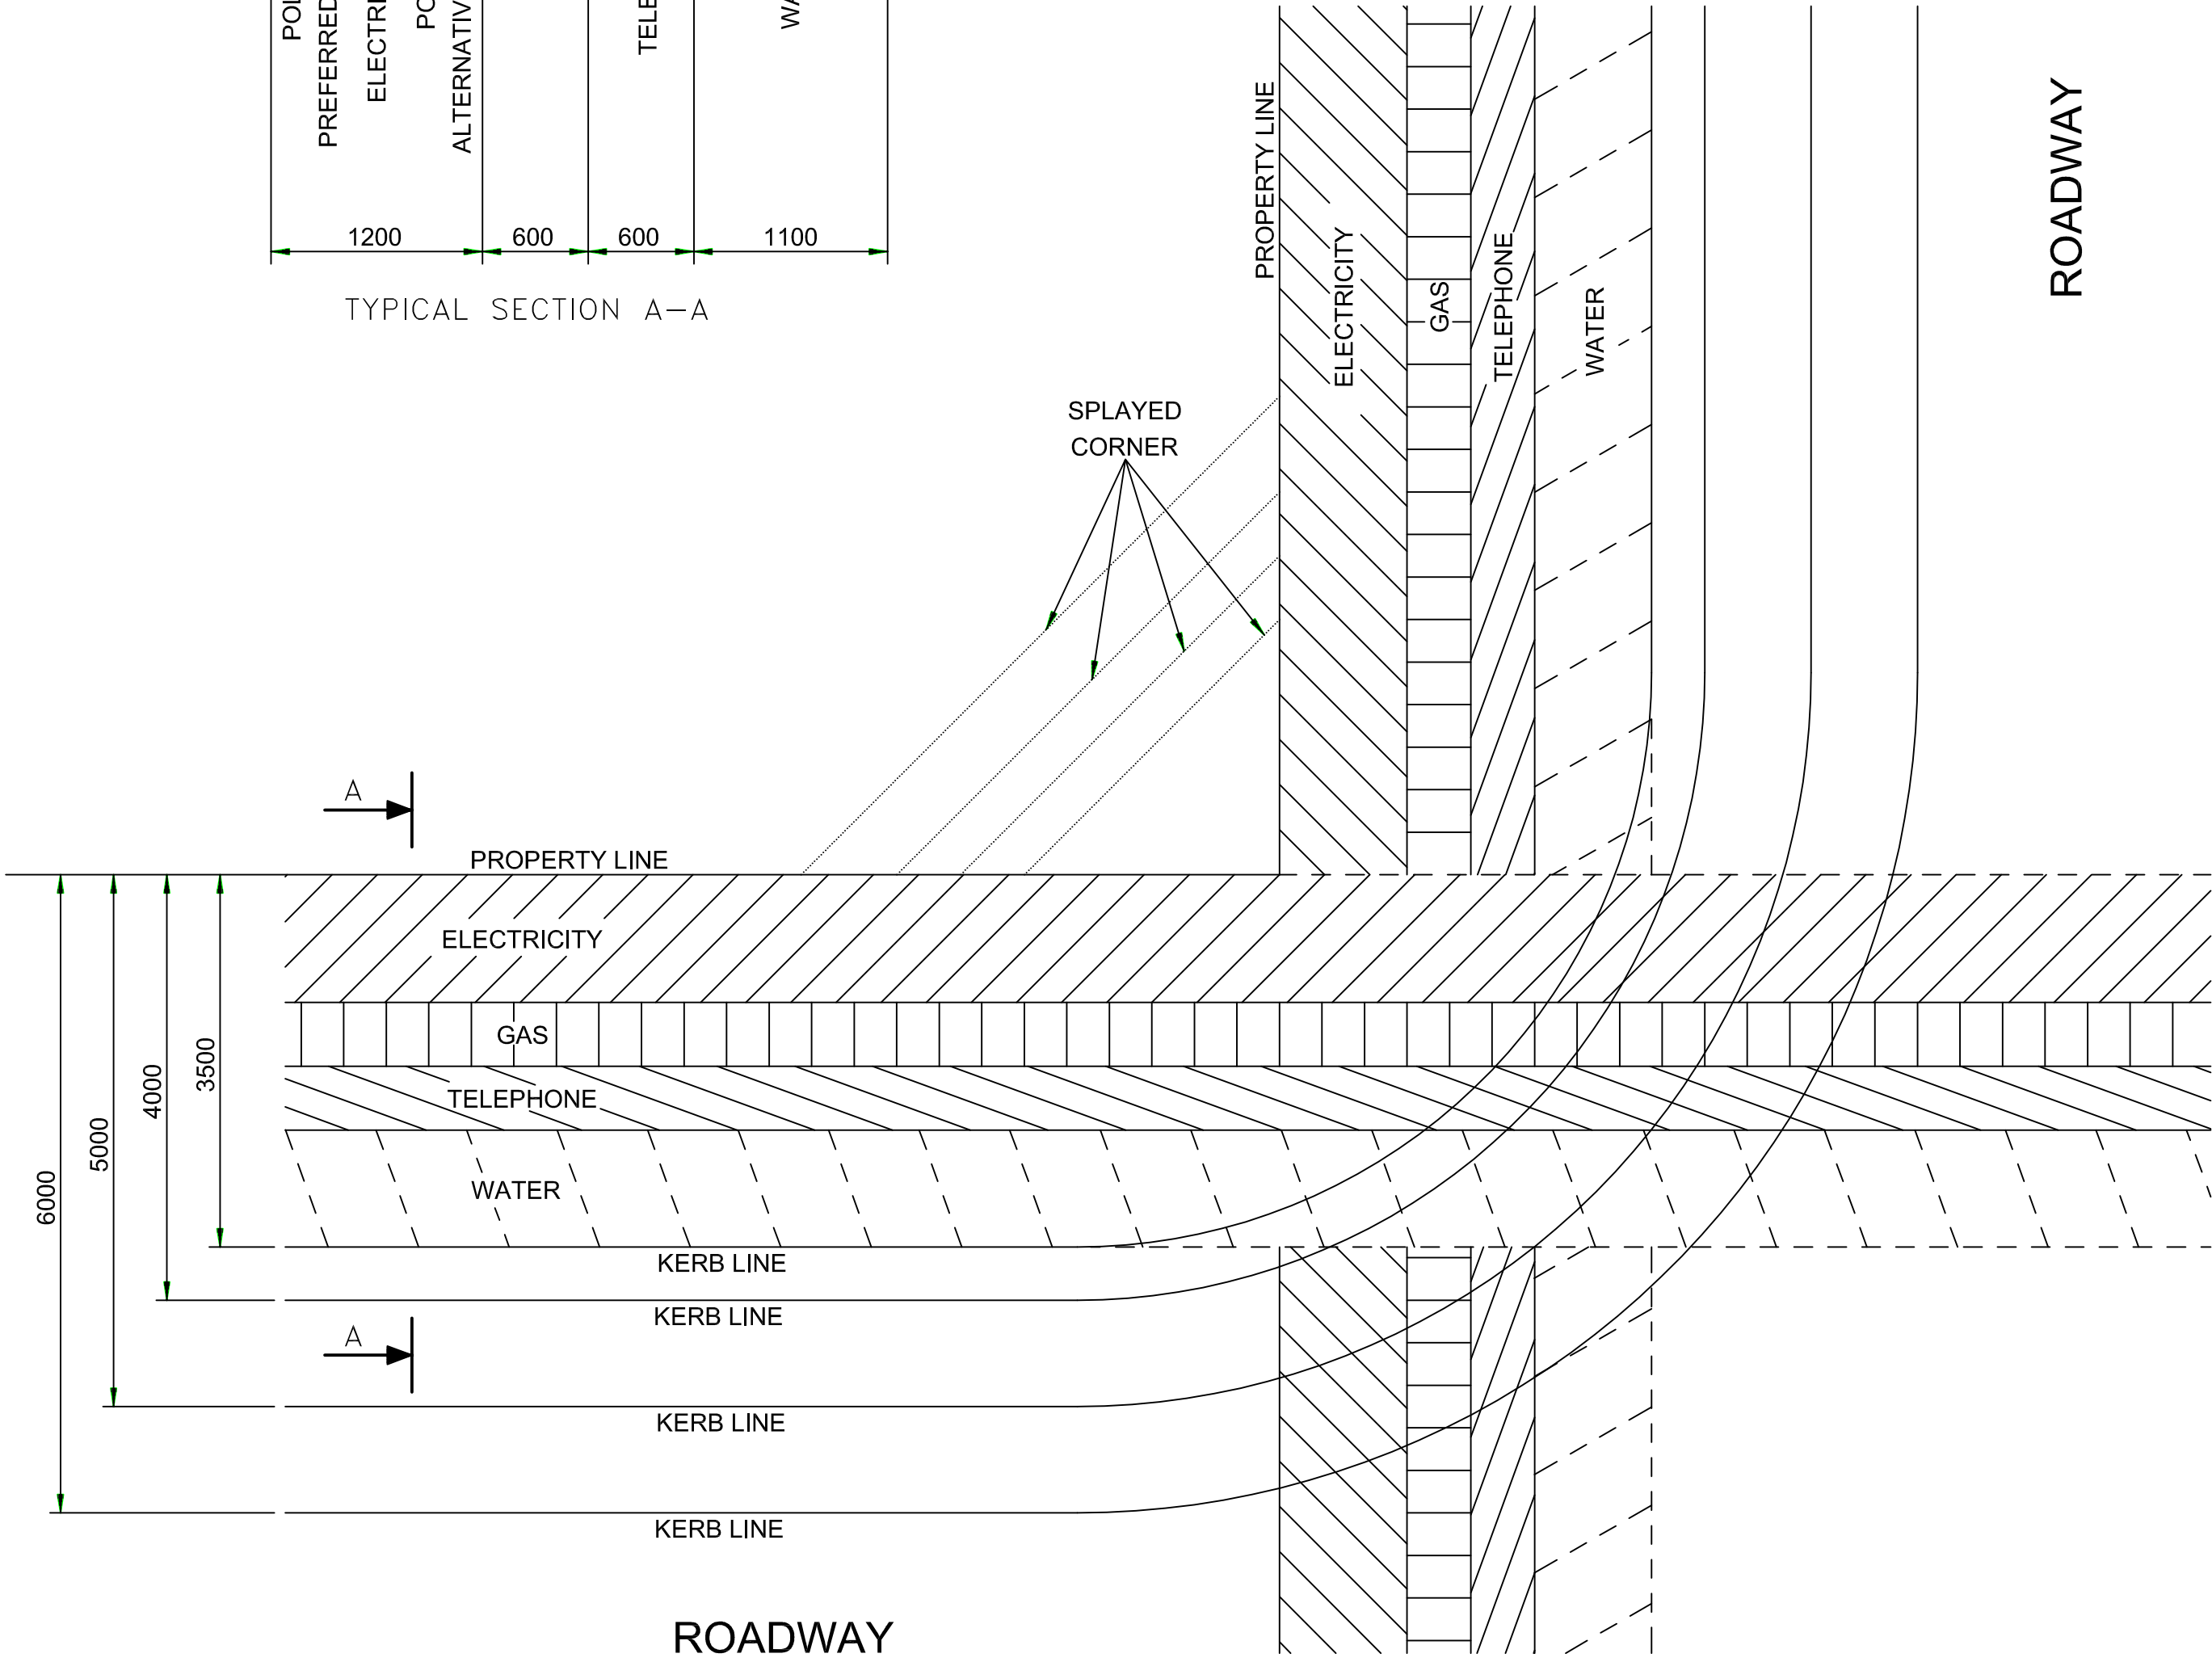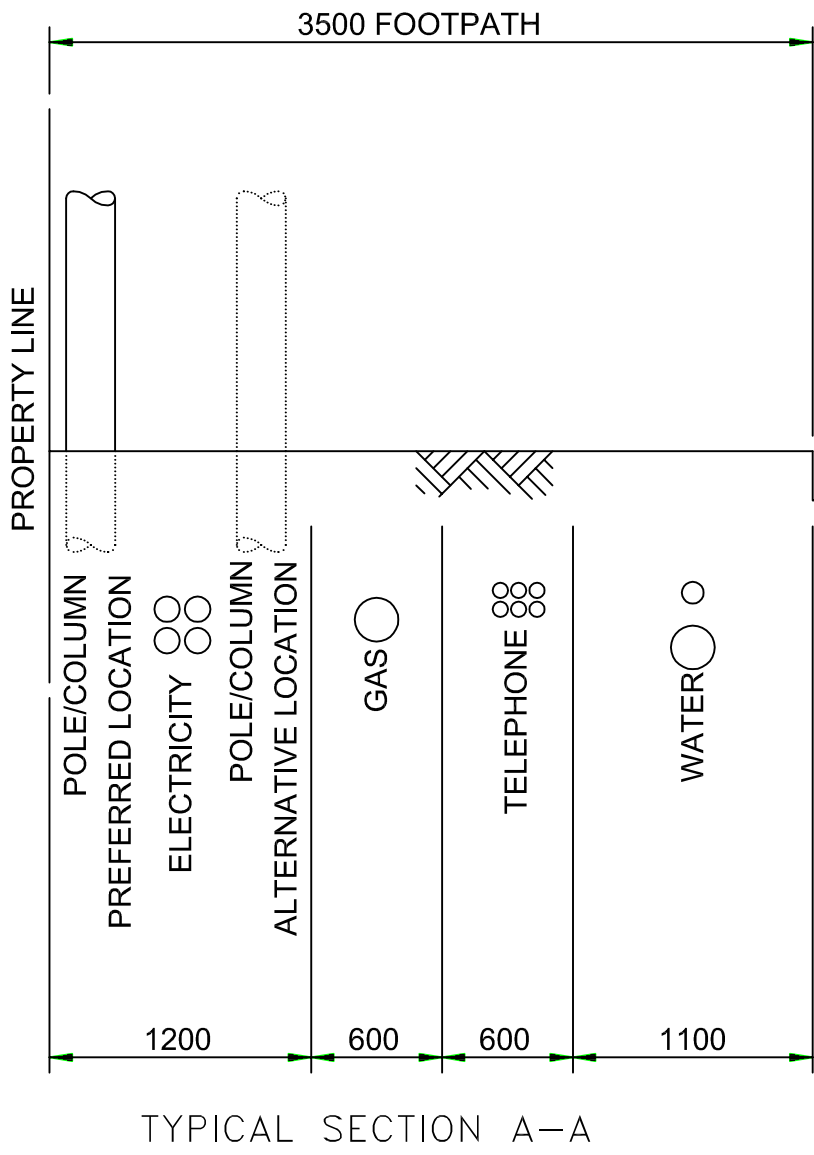

REFER TO DRAWING 403230 (SHEET 1 TO SHEET 12)
FOR TRENCHING REQUIREMENTS FOR GREENFIELD
URD/UID/UCD AREAS

SHEET 2: FOR ROADS BUILT
BETWEEN 1-1-1991 AND 25-3-2013

	This drawing and the copyright therein is the property of Endeavour Energy and may not be copied, reproduced, distributed, loaned or used without the written consent of Endeavour Energy.			
	ORIGINAL SCALE NONE	APPROVED D. SHEPHERD		
DRAWN C.R.T.	DATE 21-12-94	CH'D C.R.T.		
MAINS CONSTRUCTION FOOTPATH SPACE ALLOCATION FOR ROADS BUILT BETWEEN 1-1-1991 AND 25-3-2013				
			REFERENCE DRAWINGS	
			DO NOT SCALE DIMENSIONS IN MILLIMETRES	
			AUTHORISED J. PERERA	
			MANAGER PRIMARY SYSTEMS	
			A2P	011986
			SHEET No 2 OF 2 SHEETS	