


TYPICAL DRAWING

NOTES

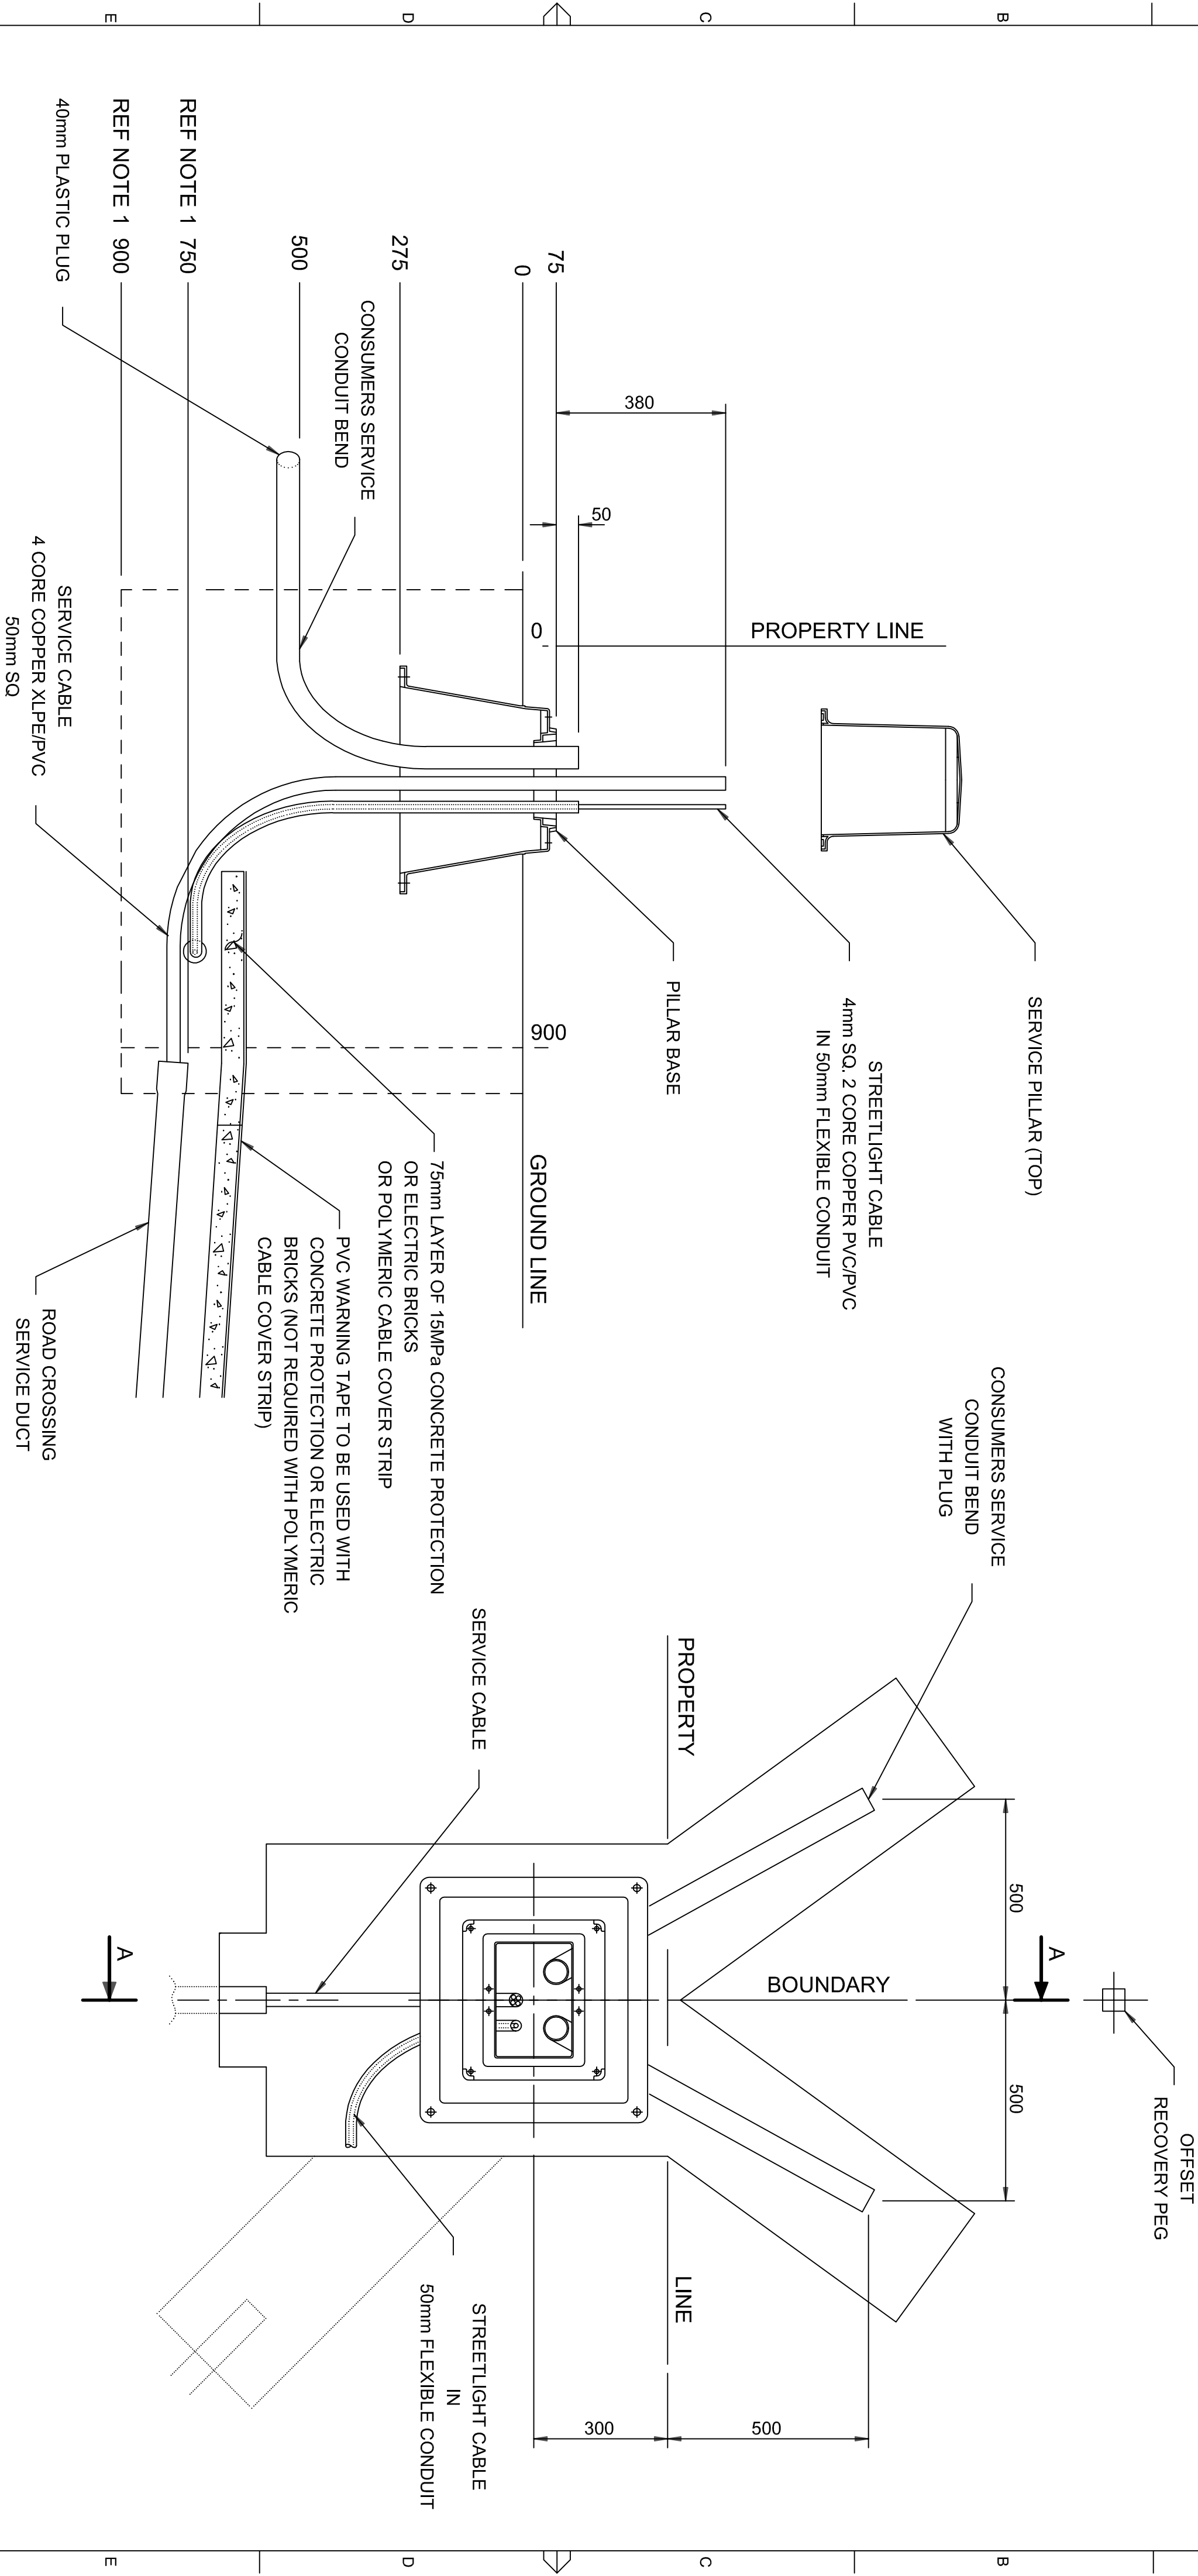

SECTION A-A

PLAN VIEW

AMENDMENTS										1
A		ORIGINAL ISSUE								
		J R No.		960076						
B		DR'N		D.J.Z.						
		CH'D		D.J.Z.						
		DATE		29-7-97						
		JR No		970055						
CONSUMERS SERVICE CONDUIT BRAND WAS 600 BELOW Q.L. 5/1. CABLE WAS IN 90mm RIBB CONDUIT. DW5 450 WERE 500. REF (BC-678).										
		M.N.M.A.		G.V.H.						
C		DR'N		G.V.H.						
		CH'D		G.V.H.						
		DATE		01-9-97						
		JR No		970055						
DW5 500 WERE 450 REF (BC-678).										
		M.N.M.A.		G.V.H.						
D		DR'N		R.H						
		CH'D		R.H						
		DATE		04-12-98						
		JR No		WX911144						
NOTE 1 ADDED. IE. PART Nos DELETED.										
		D.A.S.M.		M.D.T.						
E		DR'N		M.C.						
		CH'D		A.G.						
		DATE		25-09-2015						
		JR No								
TITLE CHANGE FROM RECTANGLE TO SQUARE... 75mm LAYER OF 15MPa CONCRETE... PVC WARNING TAPE. 50mm2 SERVICE CABLE. NOTE 1 REMOVED.										
		D.A.S.M.								