



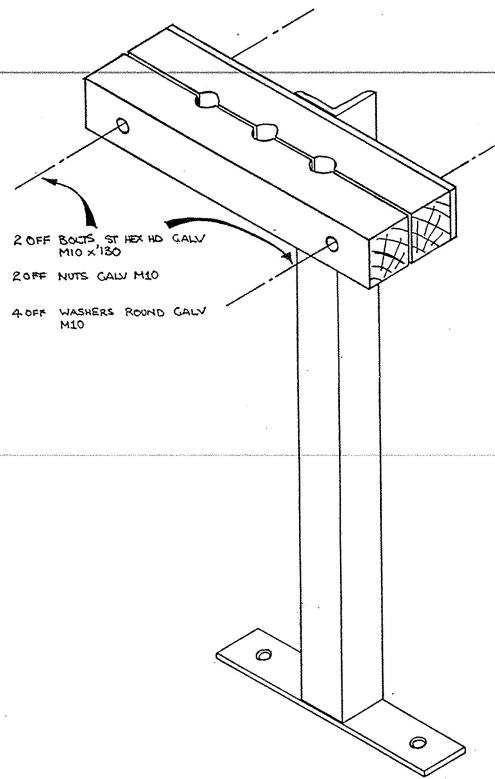


GENERAL VIEW

VOCAB N°: SS17287

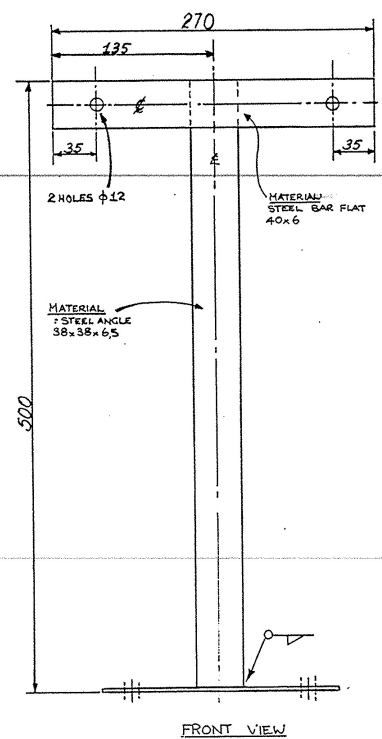


FRONT VIEW

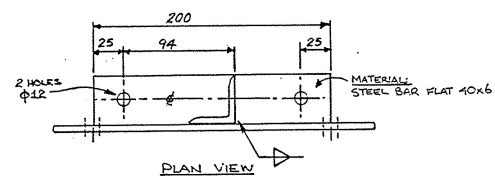


PLAN VIEW

CABLE SUPPORT STAND - ASSEMBLY

NOTE: ALL WELDING TO BE IN ACCORDANCE WITH AS1554 USING STRUCTURAL GRADE ELECTRODES.
ASSEMBLY IS TO BE GALVANISED IN ACCORDANCE WITH A.S.1680 AFTER FABRICATION.

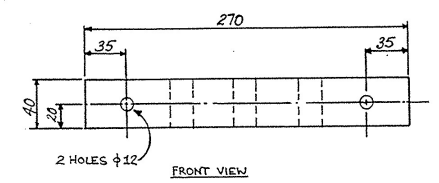


FRONT VIEW

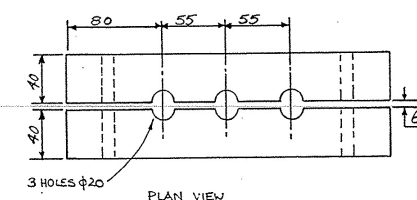

PLAN VIEW

CABLE CLEAT DETAIL

- NOTES
- CABLE CLEAT TO BE MADE OF STRAIGHT GRAINED TALLOW WOOD OR APPROVED HARDWOOD FREE OF KNOTS, CRACKS OR DEFECTS OF ANY KIND.
 - POSITION 6mm PACKERS IN SLOTS PRIOR TO DRILLING HOLES FOR CABLES.
 - FINISH: WOODWORK TO BE LEFT UNPAINTED

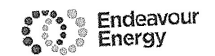

AMENDMENTS	ORIGINAL	ISSUE
A	J.R.Ng	J.H.
B	CHO	EN/GE
	DATE	27-7-08
	DRN	PNY/GAP
	DSM	PNY/GAP
	DRG	FRAME
	WAS	PCC

		DO NOT SCALE DIMENSIONS IN MILLIMETRES		REFERENCE DRAWINGS	
ORIGINAL SCALE N.T.S.	APPROVED C. Hout			D.B. Britten per cat ASSIST. G.M. ENG. DATE 16-1-90	
DRAWN F.M. CH'D R.D. SUP D'MAN	STANDARD DISTRIBUTION SUBSTATION CABLE STAND 3 x 16 mm ² XLPE CONSTRUCTION DETAIL.		A2 61736 SHEET No 1 OF 1 SHEETS		INDEX REF 500BA

061736