


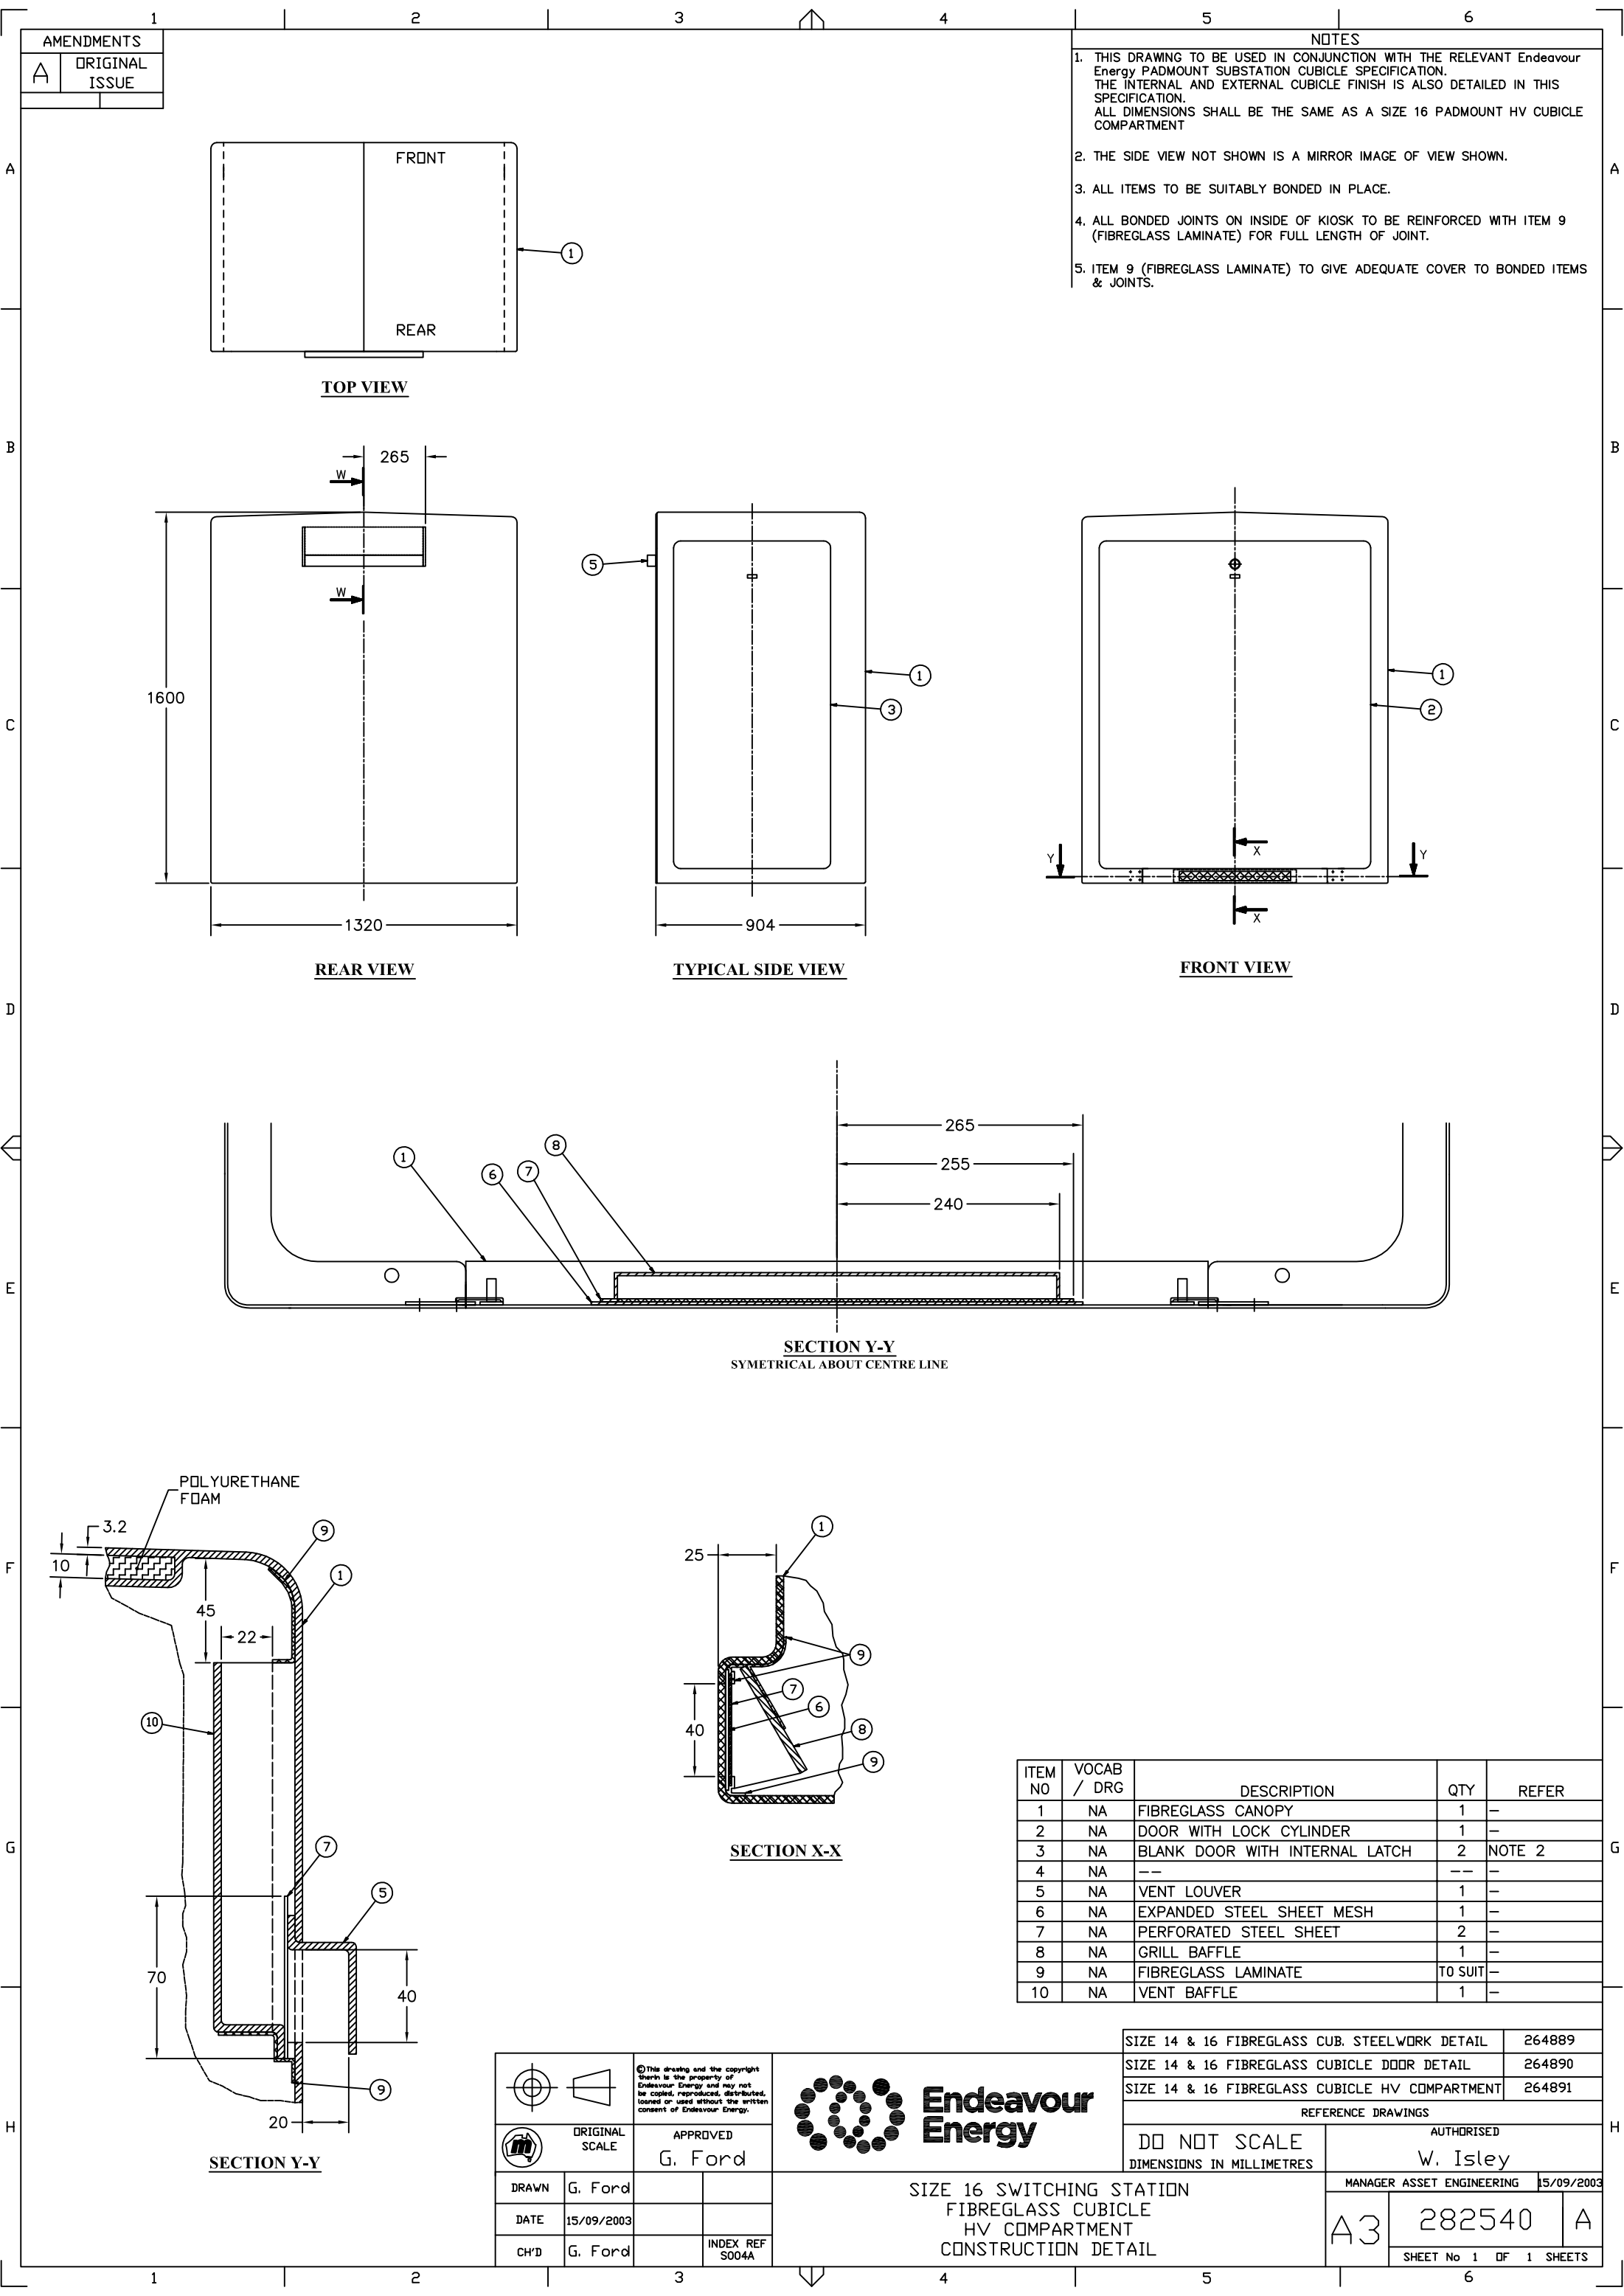

AMENDMENTS	
A	ORIGINAL ISSUE

- NOTES
1. THIS DRAWING TO BE USED IN CONJUNCTION WITH THE RELEVANT Endeavour Energy PADMOUNT SUBSTATION CUBICLE SPECIFICATION. THE INTERNAL AND EXTERNAL CUBICLE FINISH IS ALSO DETAILED IN THIS SPECIFICATION. ALL DIMENSIONS SHALL BE THE SAME AS A SIZE 16 PADMOUNT HV CUBICLE COMPARTMENT

2. THE SIDE VIEW NOT SHOWN IS A MIRROR IMAGE OF VIEW SHOWN.


3. ALL ITEMS TO BE SUITABLY BONDED IN PLACE.

4. ALL BONDED JOINTS ON INSIDE OF KIOSK TO BE REINFORCED WITH ITEM 9 (FIBREGLASS LAMINATE) FOR FULL LENGTH OF JOINT.

5. ITEM 9 (FIBREGLASS LAMINATE) TO GIVE ADEQUATE COVER TO BONDED ITEMS & JOINTS.

ITEM NO	VOCAB / DRG	DESCRIPTION	QTY	REFER
1	NA	FIBREGLASS CANOPY	1	—
2	NA	DOOR WITH LOCK CYLINDER	1	—
3	NA	BLANK DOOR WITH INTERNAL LATCH	2	NOTE 2
4	NA	—	—	—
5	NA	VENT LOUVER	1	—
6	NA	EXPANDED STEEL SHEET MESH	1	—
7	NA	PERFORATED STEEL SHEET	2	—
8	NA	GRILL BAFFLE	1	—
9	NA	FIBREGLASS LAMINATE	TO SUIT	—
10	NA	VENT BAFFLE	1	—

	ORIGINAL SCALE	APPROVED G. Ford	
DRAWN	G. Ford		
DATE	15/09/2003		
CH'D	G. Ford		INDEX REF S004A

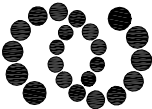

Endeavour
Energy

SIZE 14 & 16 FIBREGLASS CUB. STEELWORK DETAIL		264889
SIZE 14 & 16 FIBREGLASS CUBICLE DOOR DETAIL		264890
SIZE 14 & 16 FIBREGLASS CUBICLE HV COMPARTMENT		264891
REFERENCE DRAWINGS		
DO NOT SCALE DIMENSIONS IN MILLIMETRES		AUTHORISED W. Isley
MANAGER ASSET ENGINEERING		15/09/2003
A3	282540	A
SHEET No 1 OF 1 SHEETS		

SIZE 16 SWITCHING STATION
FIBREGLASS CUBICLE
HV COMPARTMENT
CONSTRUCTION DETAIL