



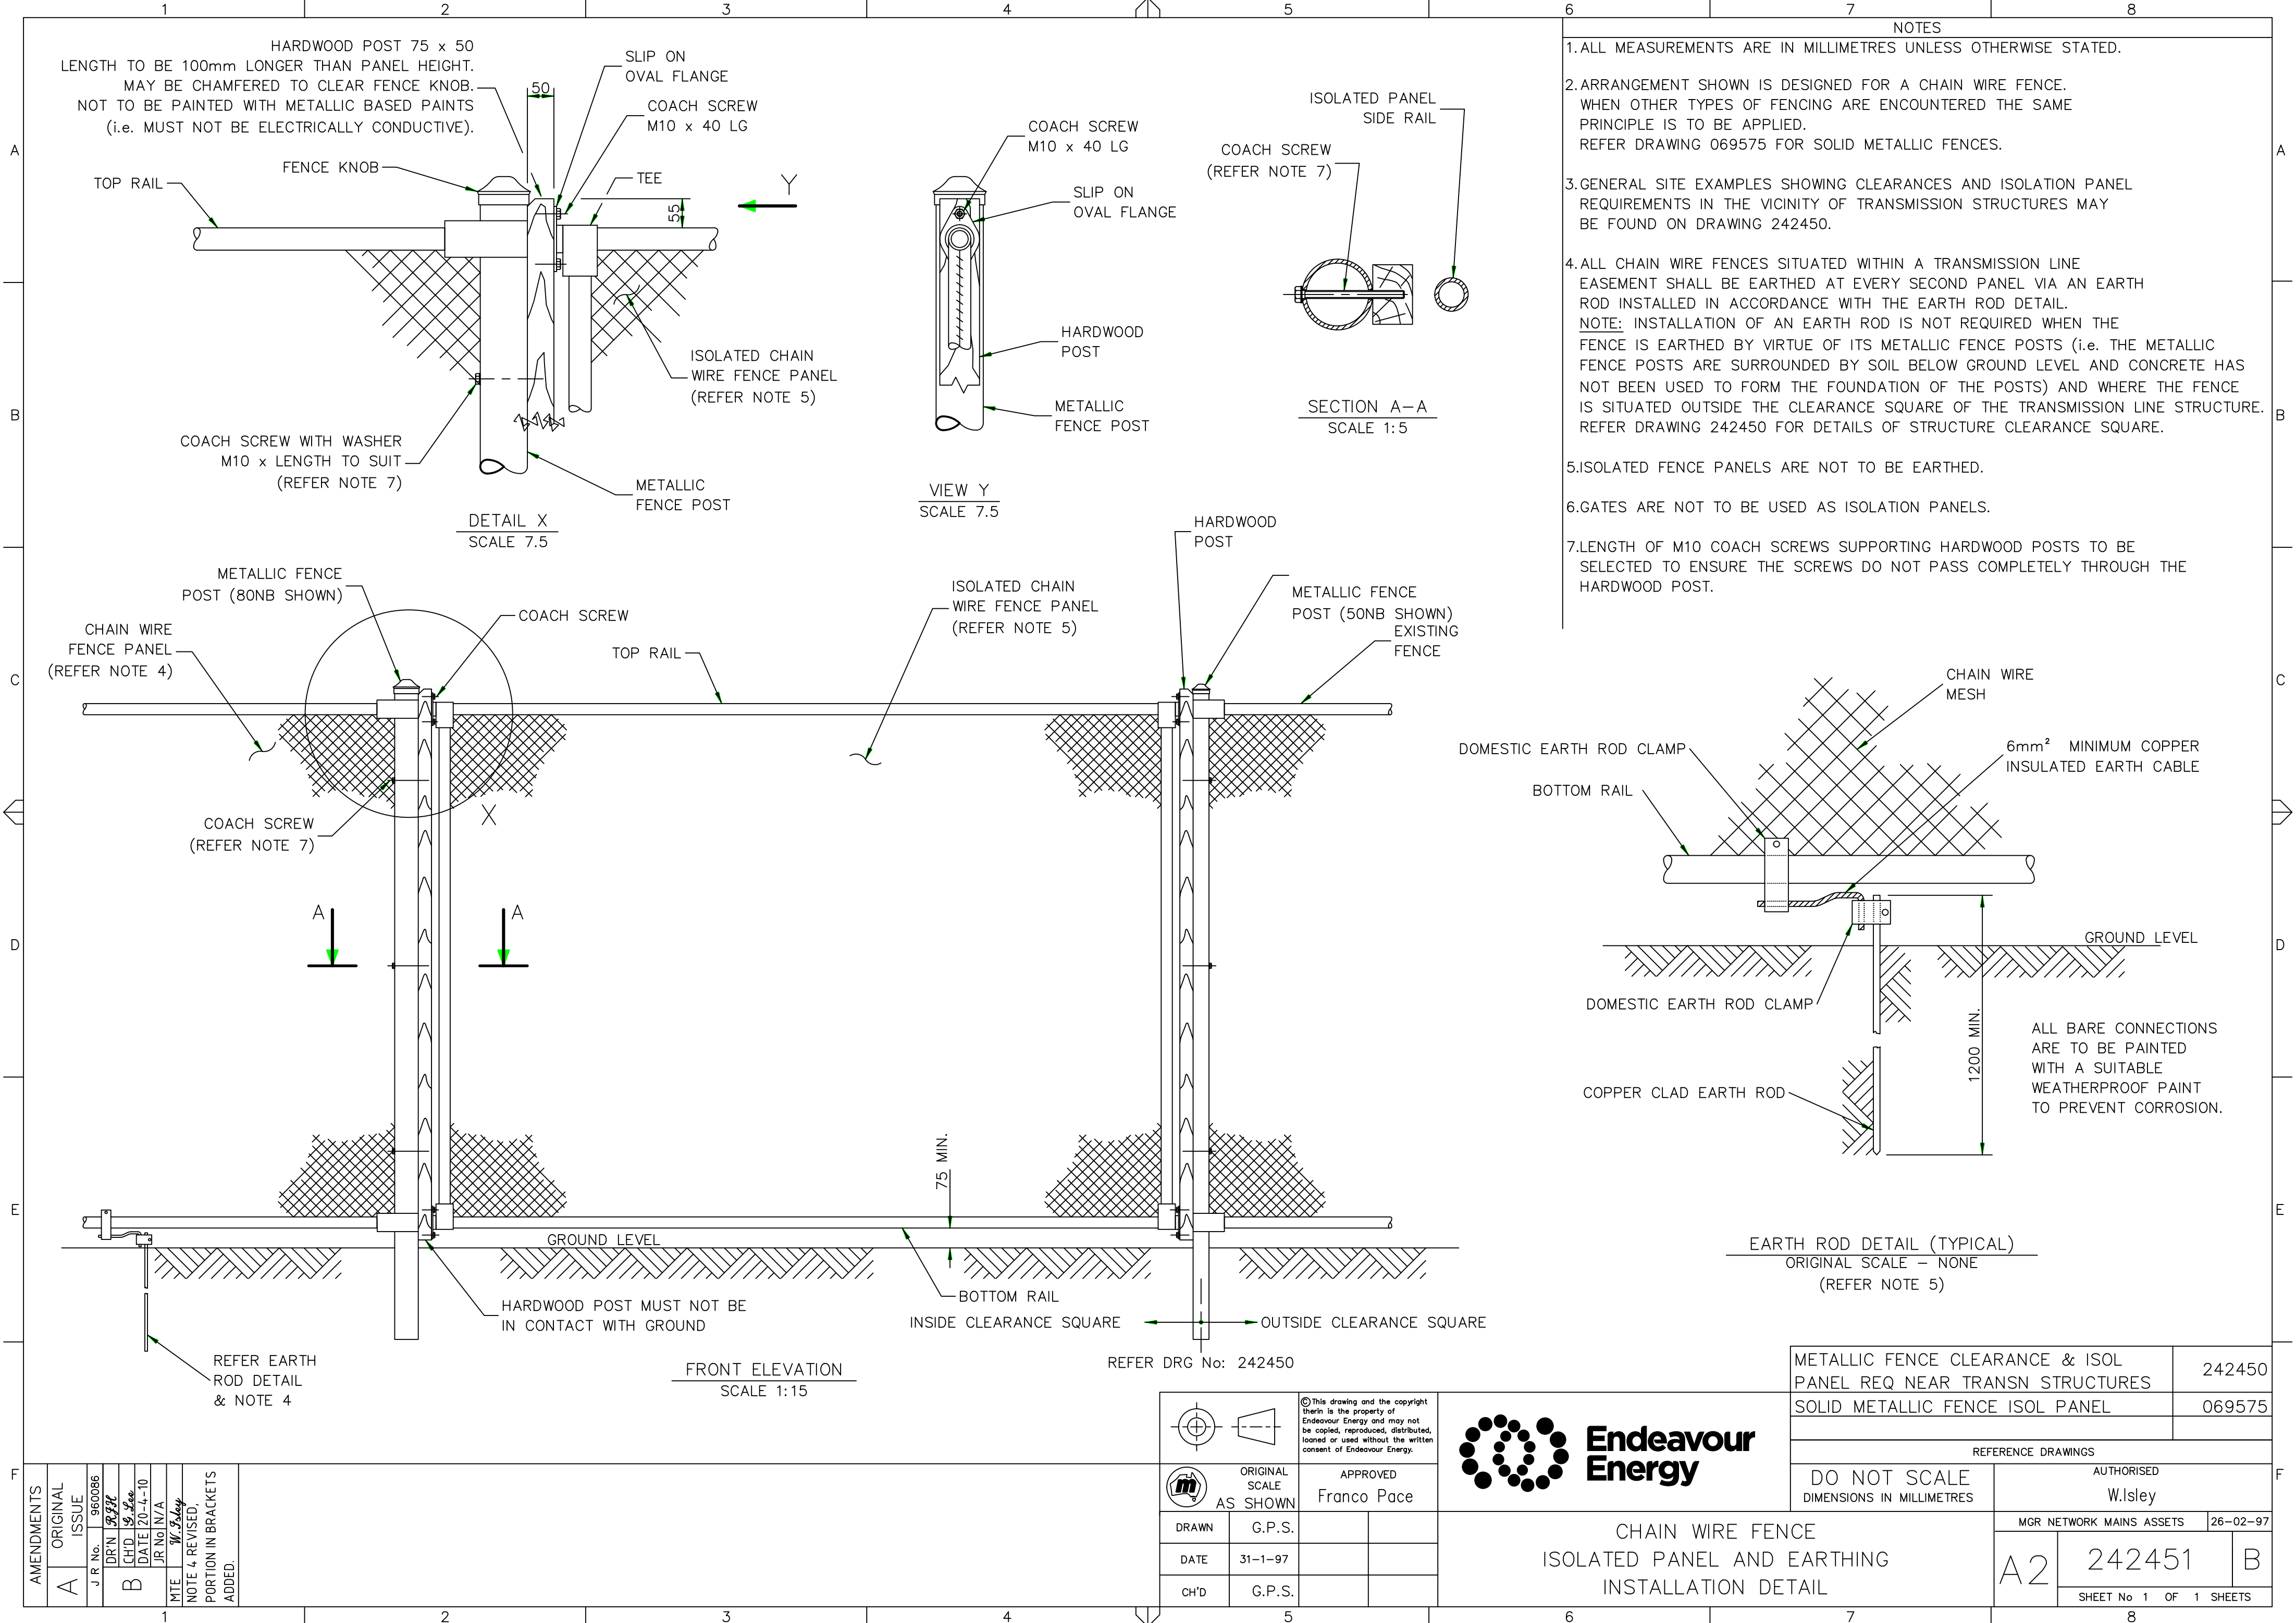

- NOTES
1. ALL MEASUREMENTS ARE IN MILLIMETRES UNLESS OTHERWISE STATED.
 2. ARRANGEMENT SHOWN IS DESIGNED FOR A CHAIN WIRE FENCE. WHEN OTHER TYPES OF FENCING ARE ENCOUNTERED THE SAME PRINCIPLE IS TO BE APPLIED. REFER DRAWING 069575 FOR SOLID METALLIC FENCES.
 3. GENERAL SITE EXAMPLES SHOWING CLEARANCES AND ISOLATION PANEL REQUIREMENTS IN THE VICINITY OF TRANSMISSION STRUCTURES MAY BE FOUND ON DRAWING 242450.
 4. ALL CHAIN WIRE FENCES SITUATED WITHIN A TRANSMISSION LINE EASEMENT SHALL BE EARTHED AT EVERY SECOND PANEL VIA AN EARTH ROD INSTALLED IN ACCORDANCE WITH THE EARTH ROD DETAIL.
NOTE: INSTALLATION OF AN EARTH ROD IS NOT REQUIRED WHEN THE FENCE IS EARTHED BY VIRTUE OF ITS METALLIC FENCE POSTS (i.e. THE METALLIC FENCE POSTS ARE SURROUNDED BY SOIL BELOW GROUND LEVEL AND CONCRETE HAS NOT BEEN USED TO FORM THE FOUNDATION OF THE POSTS) AND WHERE THE FENCE IS SITUATED OUTSIDE THE CLEARANCE SQUARE OF THE TRANSMISSION LINE STRUCTURE. REFER DRAWING 242450 FOR DETAILS OF STRUCTURE CLEARANCE SQUARE.
 5. ISOLATED FENCE PANELS ARE NOT TO BE EARTHED.
 6. GATES ARE NOT TO BE USED AS ISOLATION PANELS.
 7. LENGTH OF M10 COACH SCREWS SUPPORTING HARDWOOD POSTS TO BE SELECTED TO ENSURE THE SCREWS DO NOT PASS COMPLETELY THROUGH THE HARDWOOD POST.

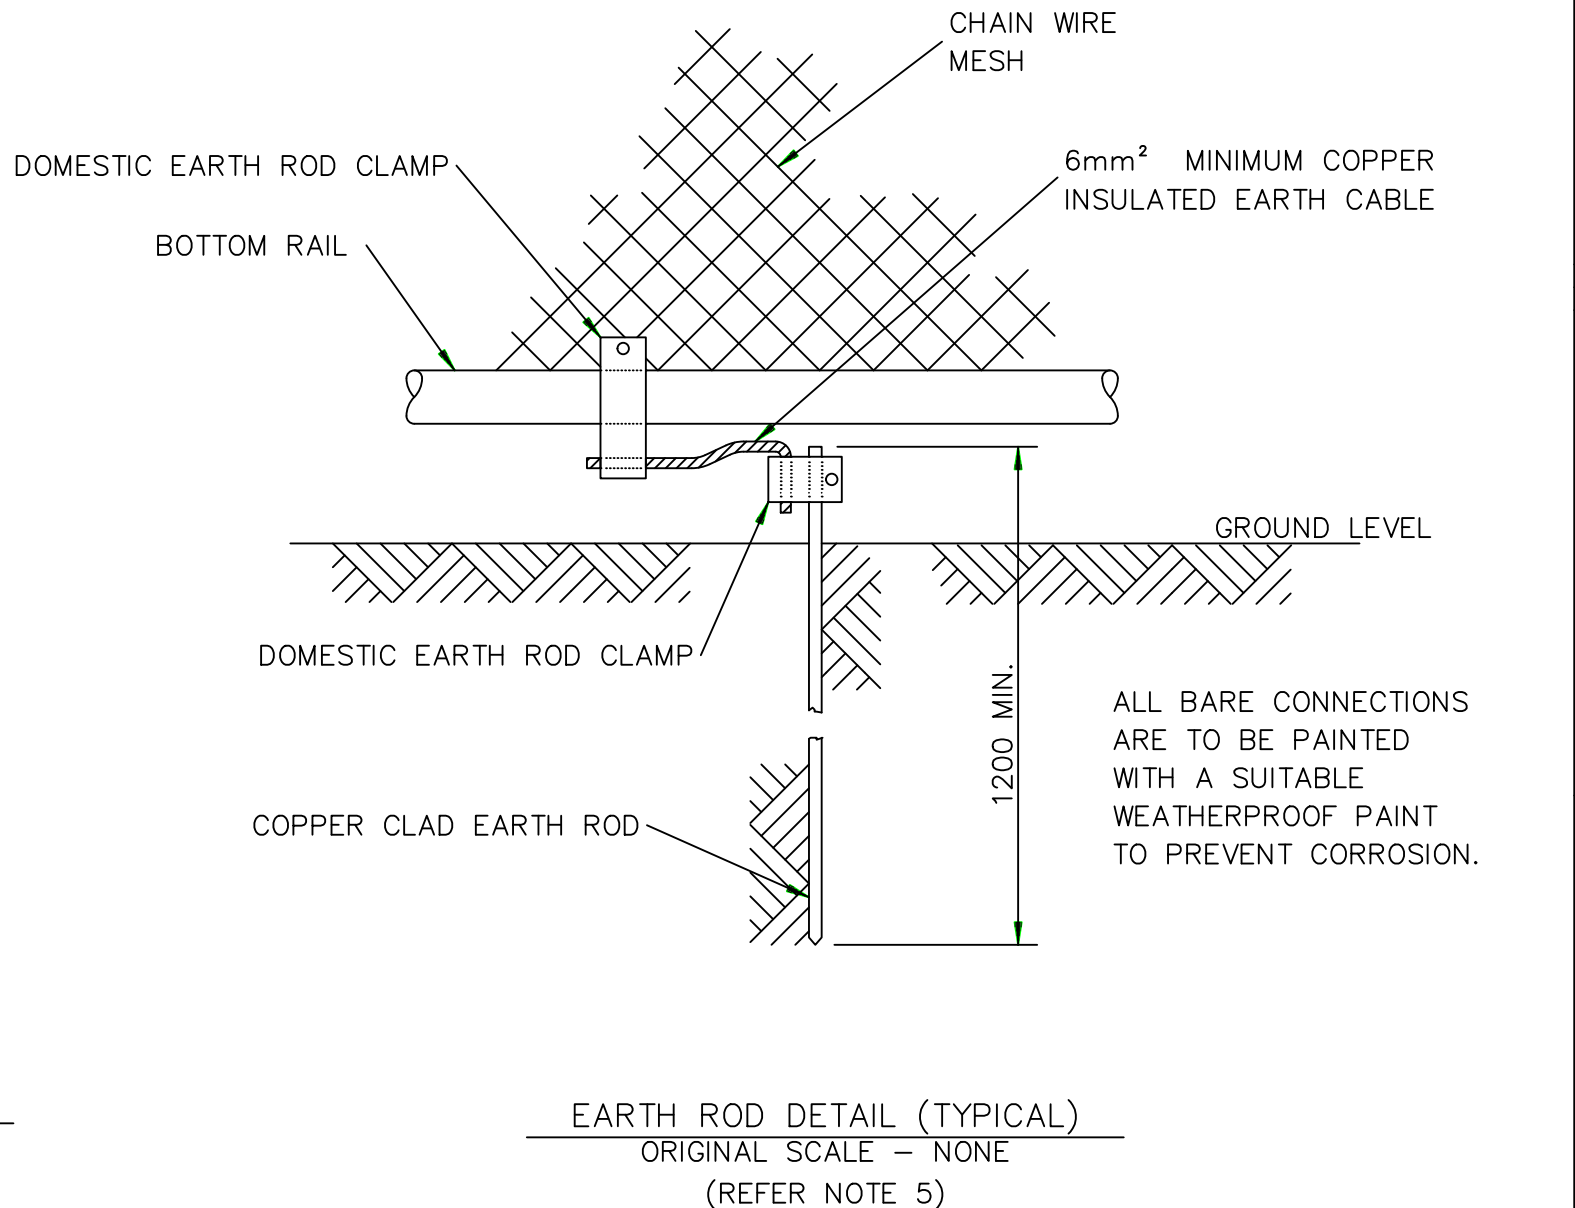

AMENDMENTS	ORIGINAL ISSUE	J R No.	960086	DRN	CH'D	DATE	JR No	MTE	NOTE 4 REVISED, PORTION IN BRACKETS ADDED.	
------------	-------------------	---------	--------	-----	------	------	-------	-----	--	--	