
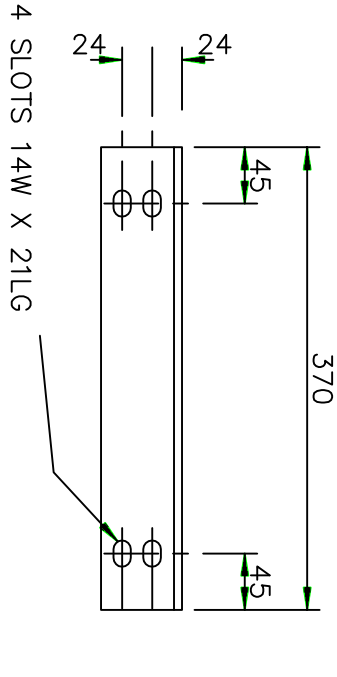


NOTES

1. ALL DIMENSIONS IN MILLIMETRES.
2. WELDED CONSTRUCTION THROUGHOUT.
3. ALL WELDS TO COMPLY WITH AS1554.1
4. COMPLETED ITEMS TO BE HOT DIP
5. GALVANISED AFTER FABRICATION.

MARKED UP FOR PROPOSED SUBSTATION AT:

QUANTITIES		
ITEM No 1		
ITEM No 2		

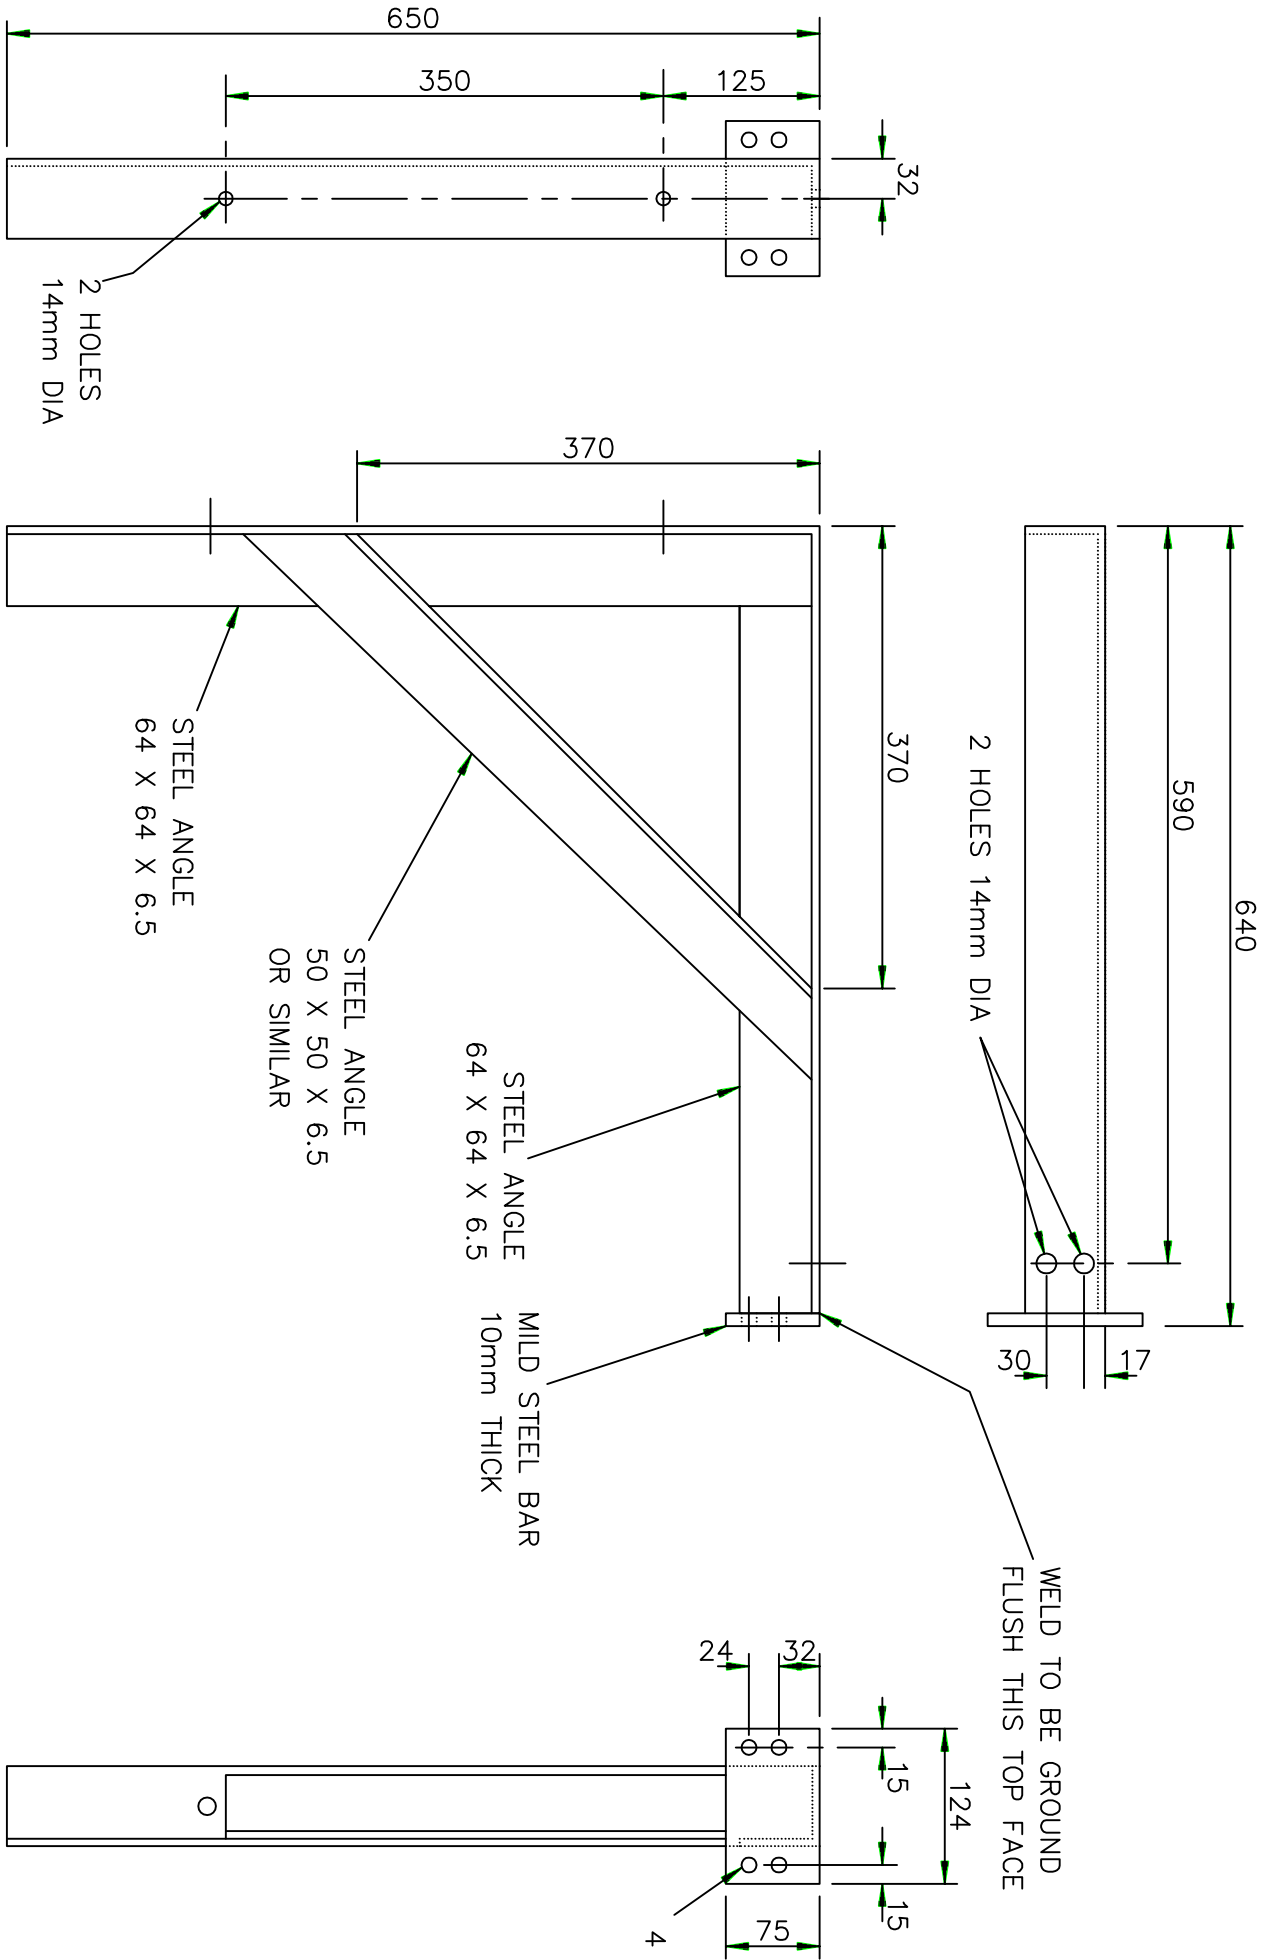

ITEM 1

AMENDMENTS

A

ORIGINAL ISSUE

J R No.

940203

ORIGINAL SCALE NIL

APPROVED T. Parr

DO NOT SCALE

DIMENSIONS IN MILLIMETRES

AUTHORISED

A.E.Neil/TP

MANAGER TRANSMISSION SUBSTNS

17-08-95

INDOOR DISTRIBUTION SUBSTATION

MERLIN GERIN SM6 11/22kV SWITCHGEAR

TRENCH MOUNTING SUPPORT BRACKET

FABRICATION DETAILS

A3

078193

A

SHEET No 1

OF 1 SHEETS

1

2

3

4

5

6

7

8