


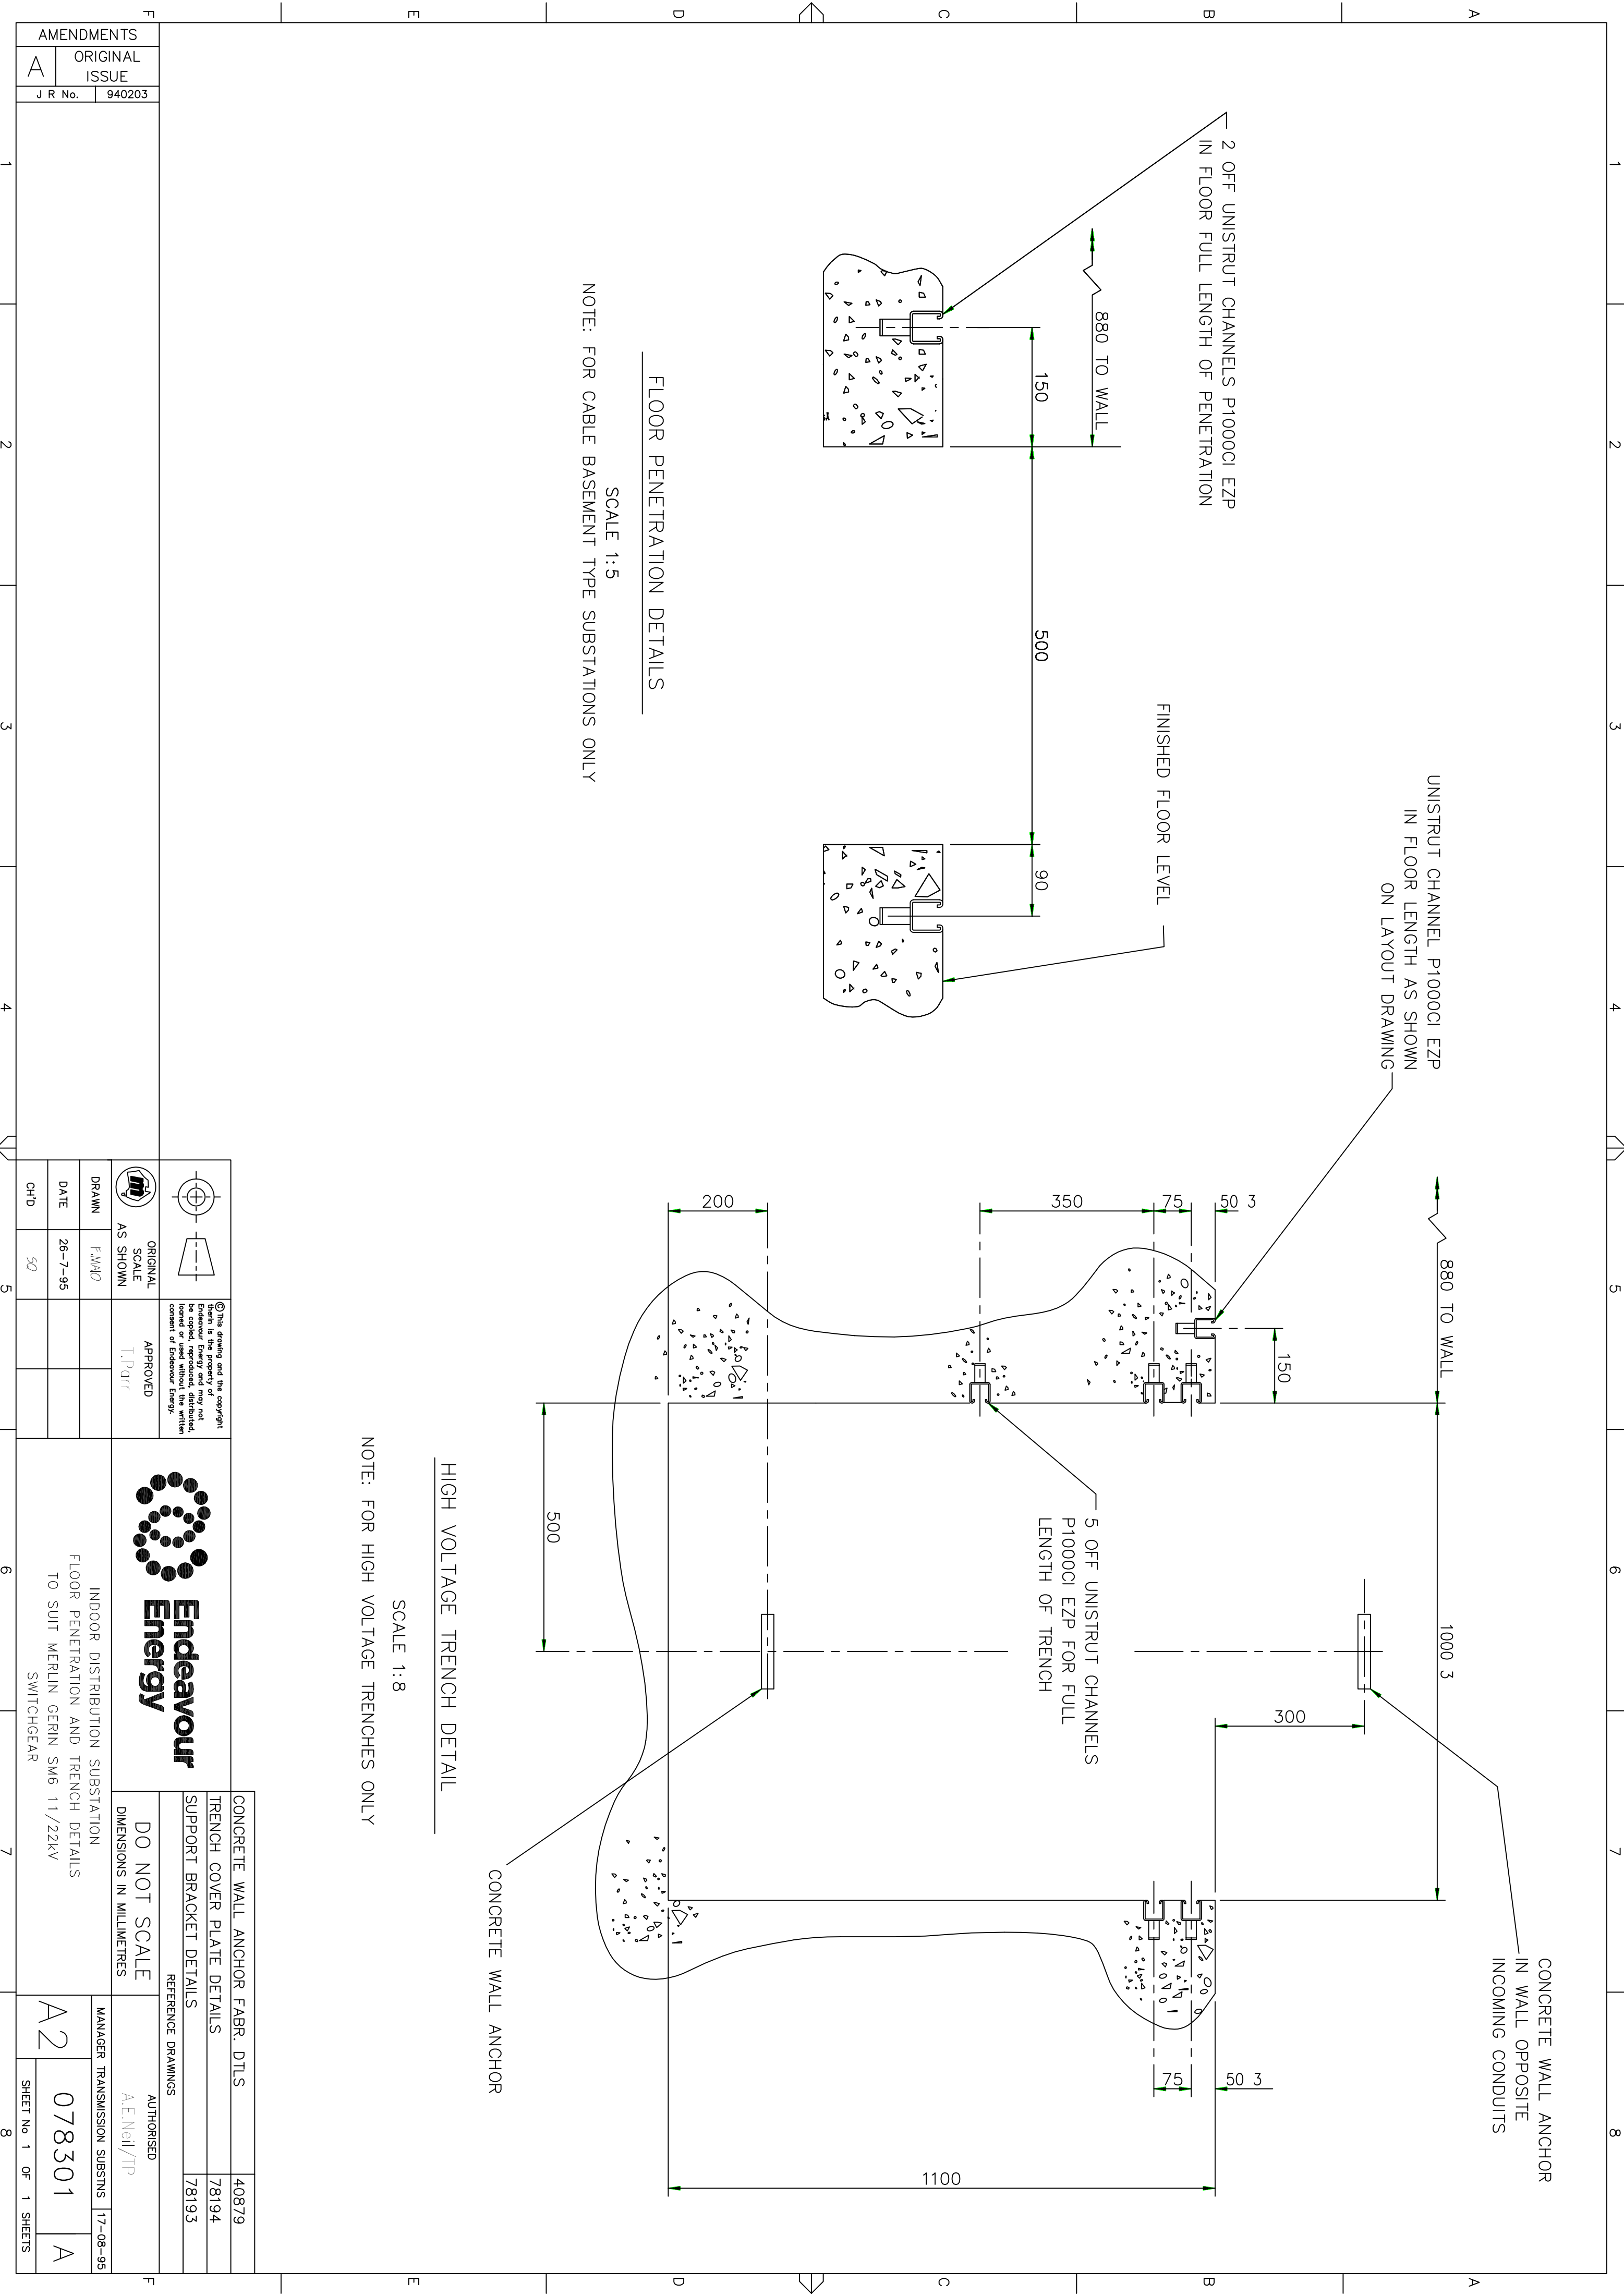

AMENDMENTS		ORIGINAL SCALE AS SHOWN		APPROVED T. Parr		DO NOT SCALE DIMENSIONS IN MILLIMETRES		AUTHORISED A.E. Neil/TP	
A	J R No.	940203						MANAGER TRANSMISSION SUBSTNS 17-08-95	
1				DRAWN F.MWD		INDOOR DISTRIBUTION SUBSTATION FLOOR PENETRATION AND TRENCH DETAILS TO SUIT MERLIN GERIN SM6 11/22kV SWITCHGEAR		A2	
2				DATE 26-7-95				078301	
3				CHD 50				A	
4								SHEET No 1 OF 1 SHEETS	
5								8	
6								F	

INDOOR DISTRIBUTION SUBSTATION		FLOOR PENETRATION AND TRENCH DETAILS	
TO SUIT MERLIN GERIN SM6 11/22kV		SWITCHGEAR	
CONCRETE WALL ANCHOR FABR. DTL'S		40879	
TRENCH COVER PLATE DETAILS		78194	
SUPPORT BRACKET DETAILS		78193	
DO NOT SCALE		REFERENCE DRAWINGS	
DIMENSIONS IN MILLIMETRES		AUTHORISED	
MANAGER TRANSMISSION SUBSTNS		A.E. Neil/TJP	
17-08-95			