

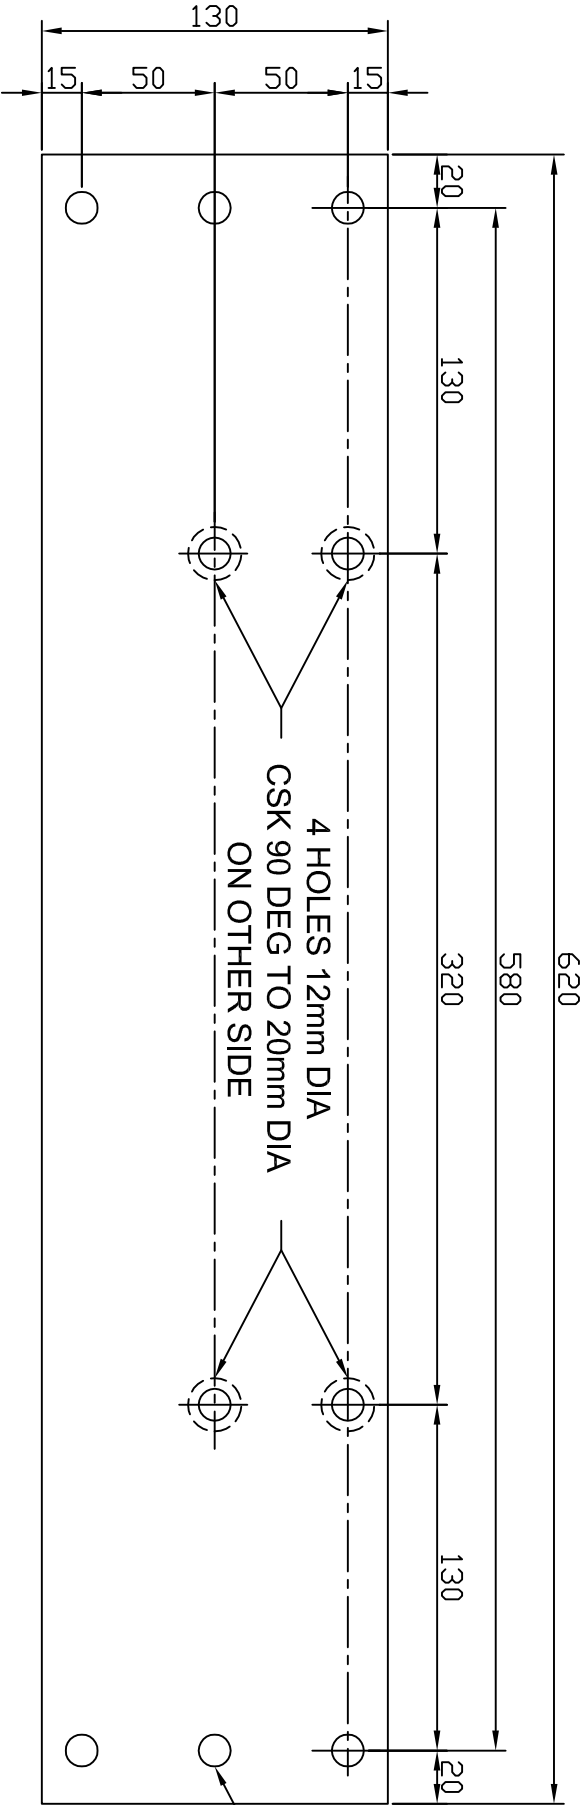


NOTES


1) FINISH: HOT DIP GALVANISED AFTER FABRICATION IN ACCORDANCE WITH AS 1650.

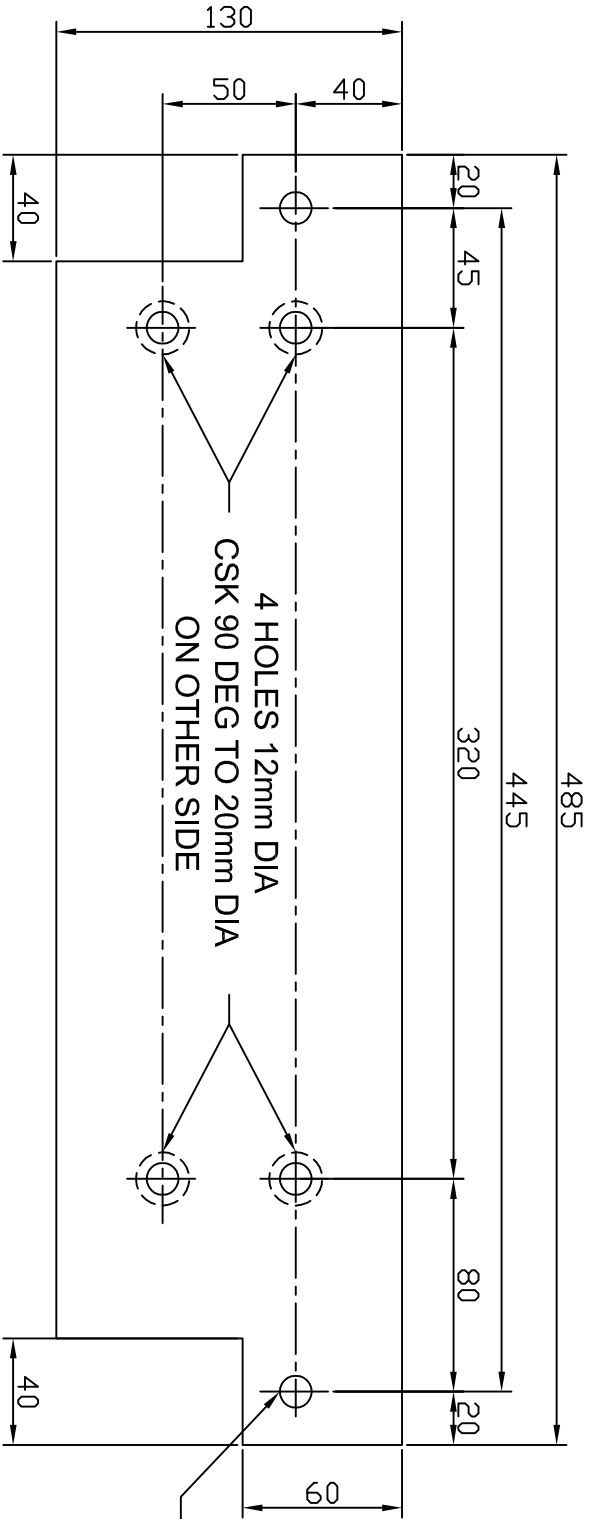

ITEM 'A'
2 OFF AS SHOWN
(To suit new size 14 & 16 Plinths)

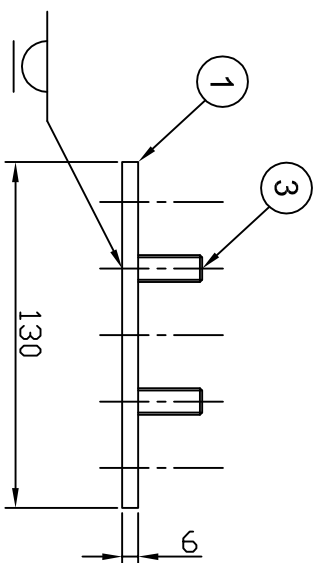

ITEM 'B'
1 OFF AS SHOWN, 1 OFF OPPOSITE HAND
(To suit old style 5 & 10 Plinths)

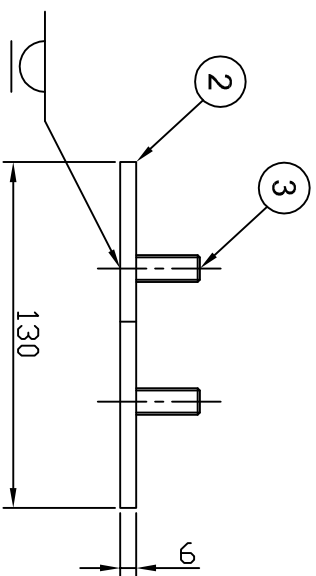

ITEM NO	VOCAB /DRG	DESCRIPTION	QTY	REFER
1	NA	BAR STEEL FLAT 130 x 6 x 620 LG	1	-
2	NA	BAR STEEL FLAT 130 x 6 x 485 LG	1	-
3	NA	SCREW STEEL CSK HD BLACK M10 x 30 LG	4	PER UNIT

AMENDMENTS	
A	ORIGINAL ISSUE
B	DR'N D.J.Z. CH'D D.J.Z. DATE 21-07-93 JR No 930125 DIM 445 WAS 520 DIM 485 WAS 485 STOCK CODE ADDED S.DE D.T.G
C	DR'N G5F CH'D G5F DATE 05-09-01 JR No -- ITEM 'A' ADDED & IS SUITABLE FOR NEW SIZE 14&16 PLINTHS. STOCK CODE REMOVED DSM G5F




11/22KV PADMOUNT SUBSTATION
HOLEC & KRONE BASE PLATE
FABRICATION DETAIL

DD NOT SCALE
DIMENSIONS IN MILLIMETRES

AUTHORISED
J.Allen/JC
ASSIST. GM. ENG.
11-3-93

A3
SHEET No 1 OF 1 SHEETS

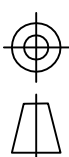

ORIGINAL SCALE

APPROVED
J.Cook

DATE 11-3-93
CH'D D.J.Z

11/22KV PADMOUNT SUBSTATION
HOLEC & KRONE BASE PLATE
FABRICATION DETAIL