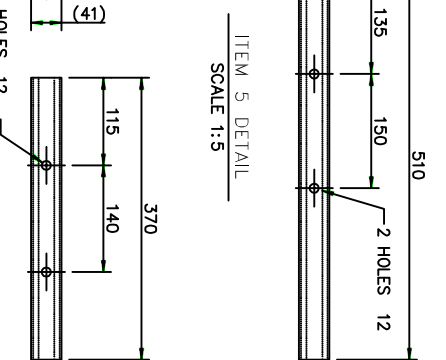
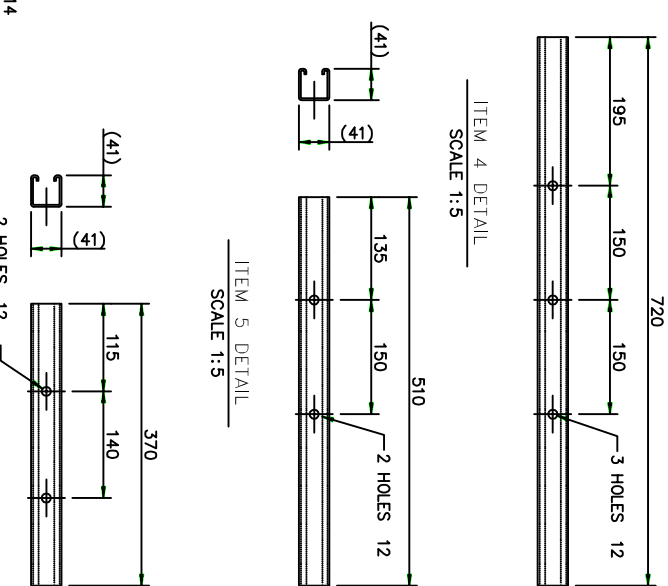
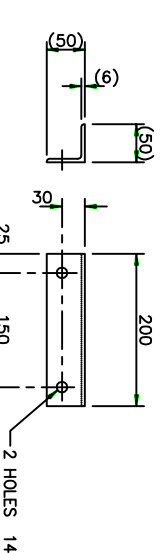
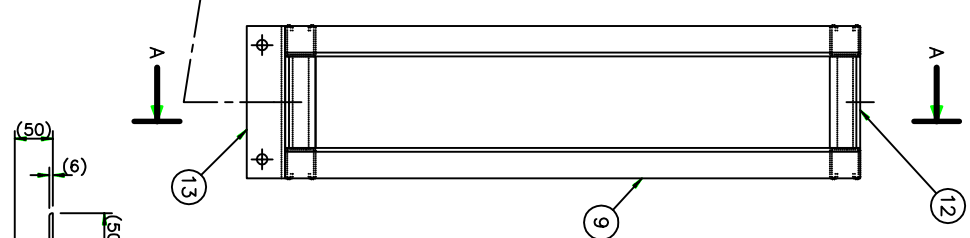
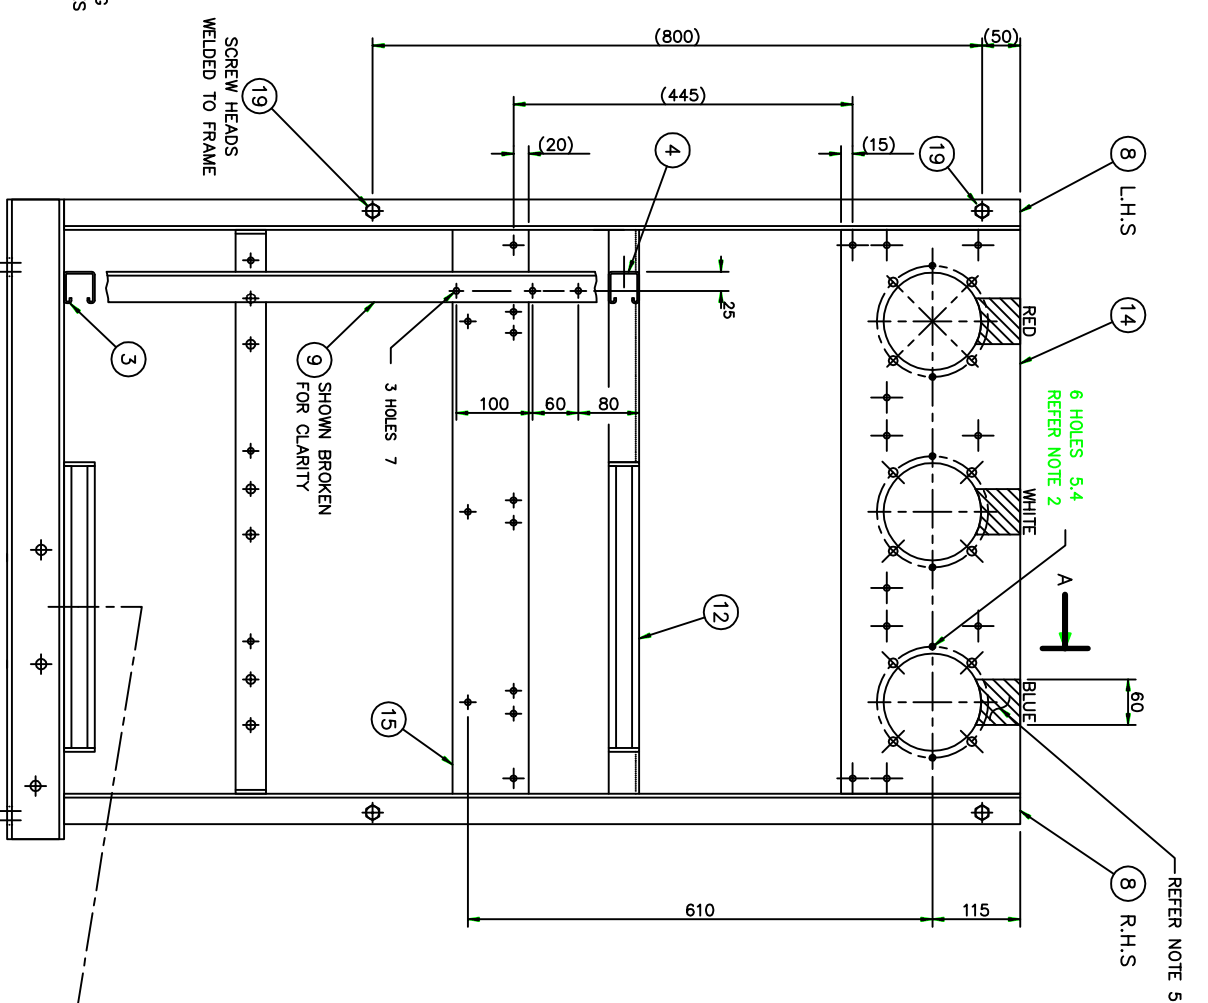
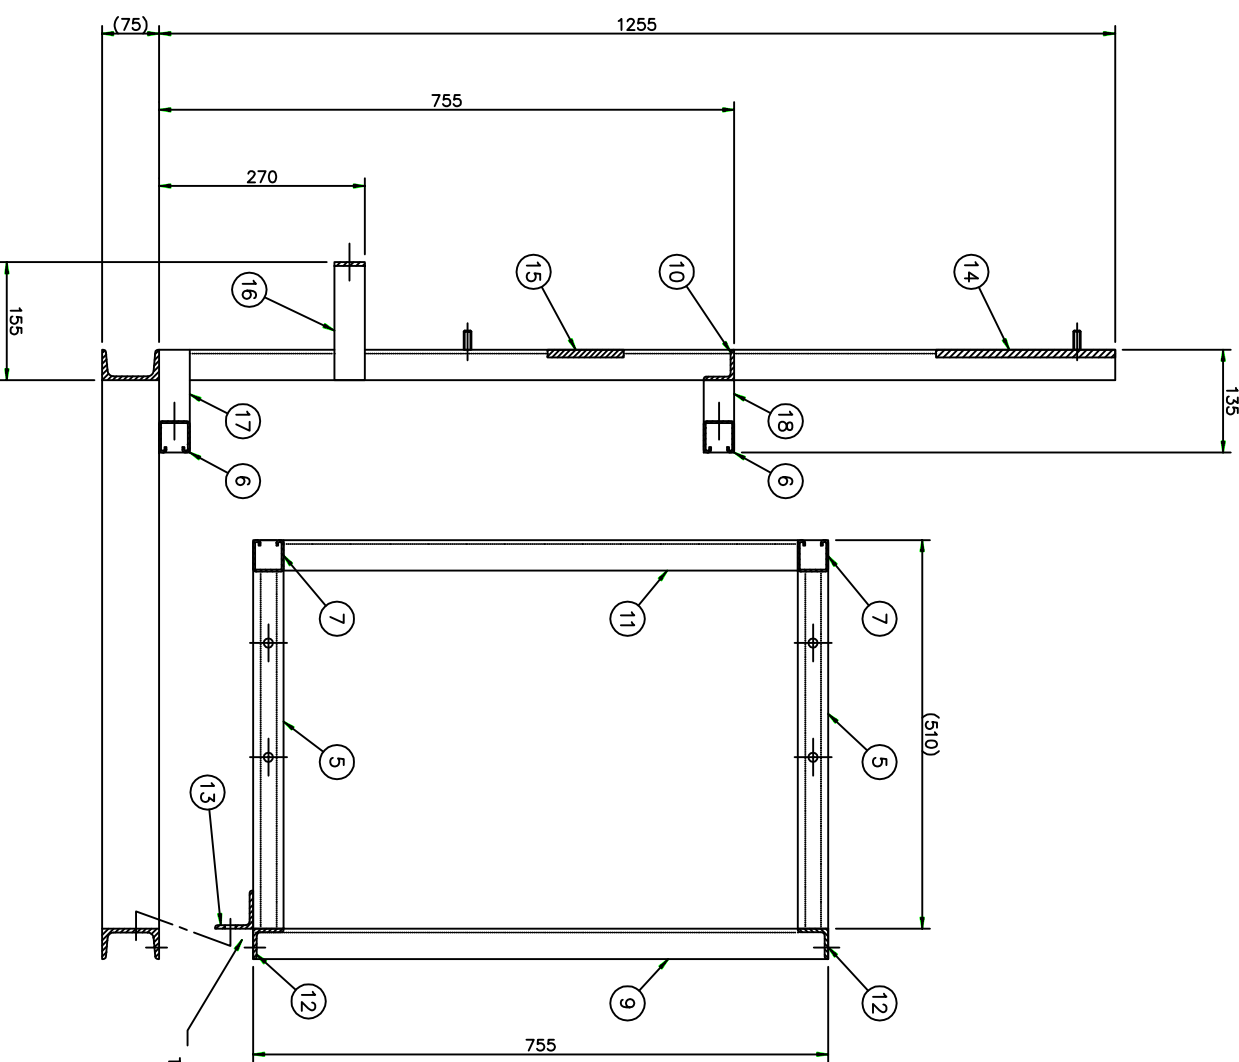
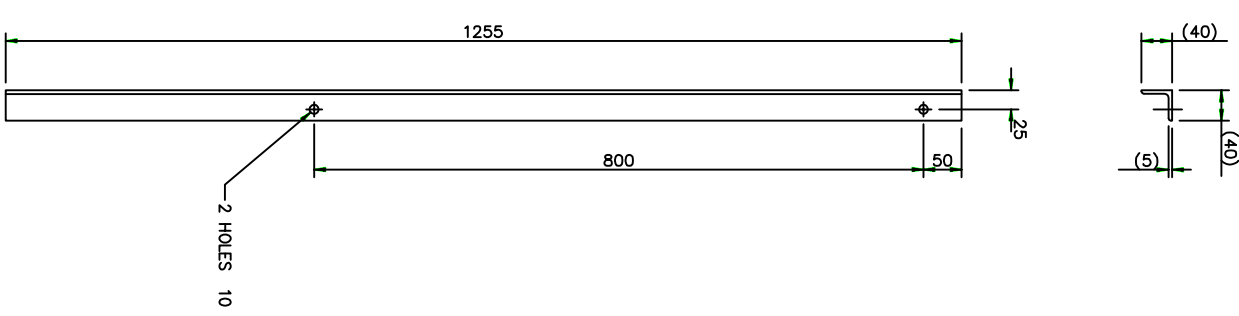
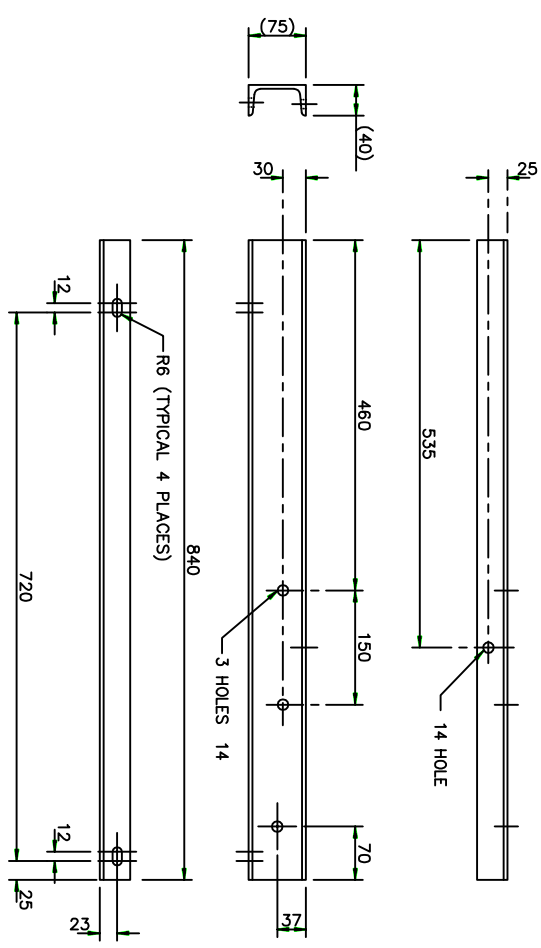
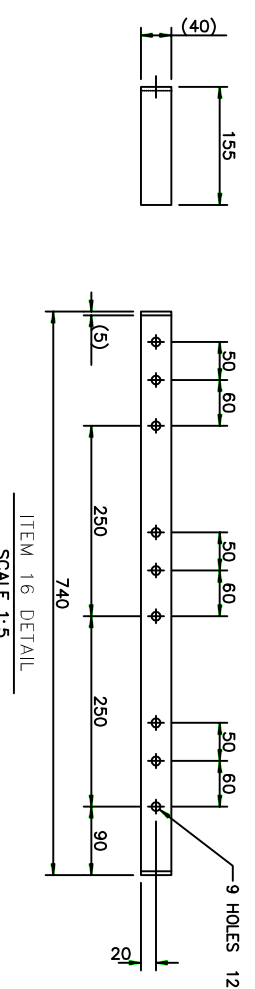
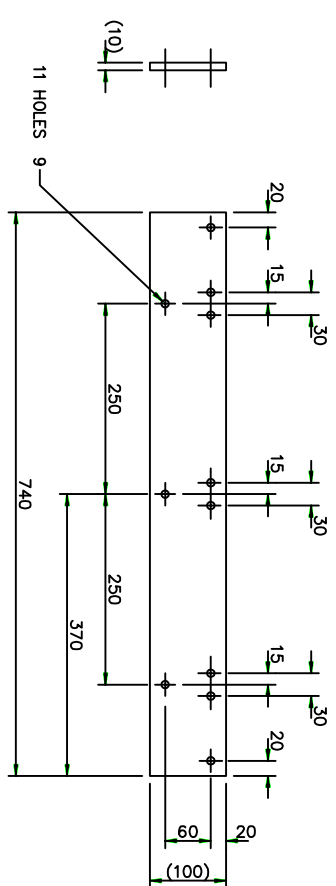
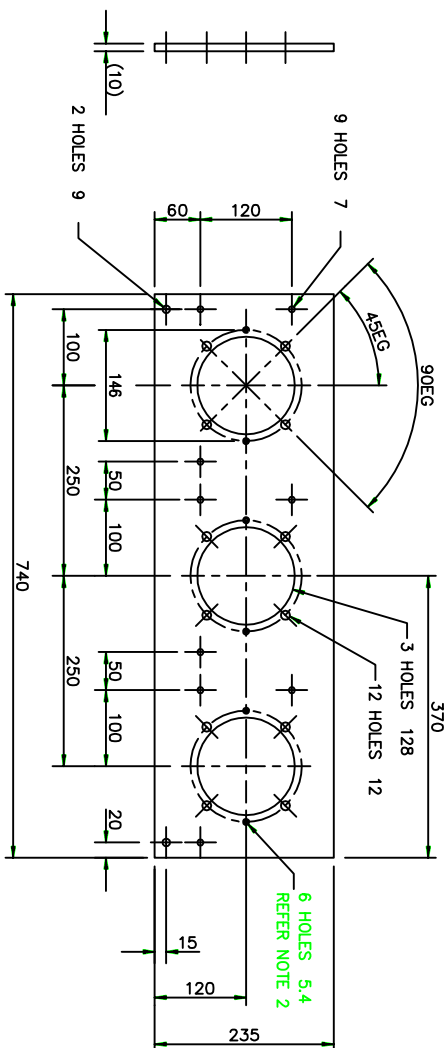
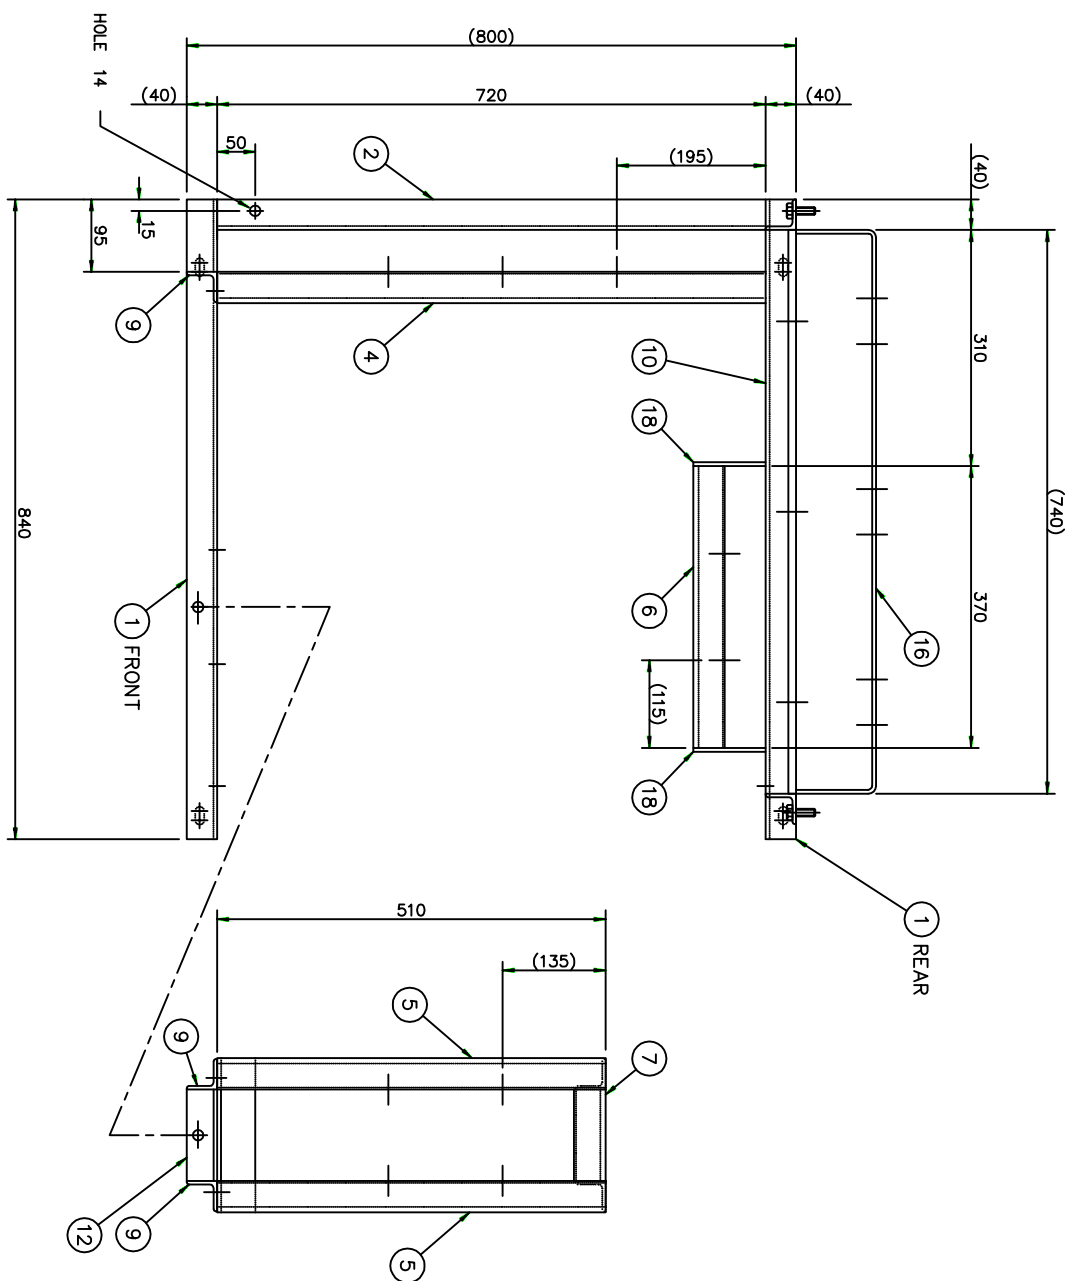
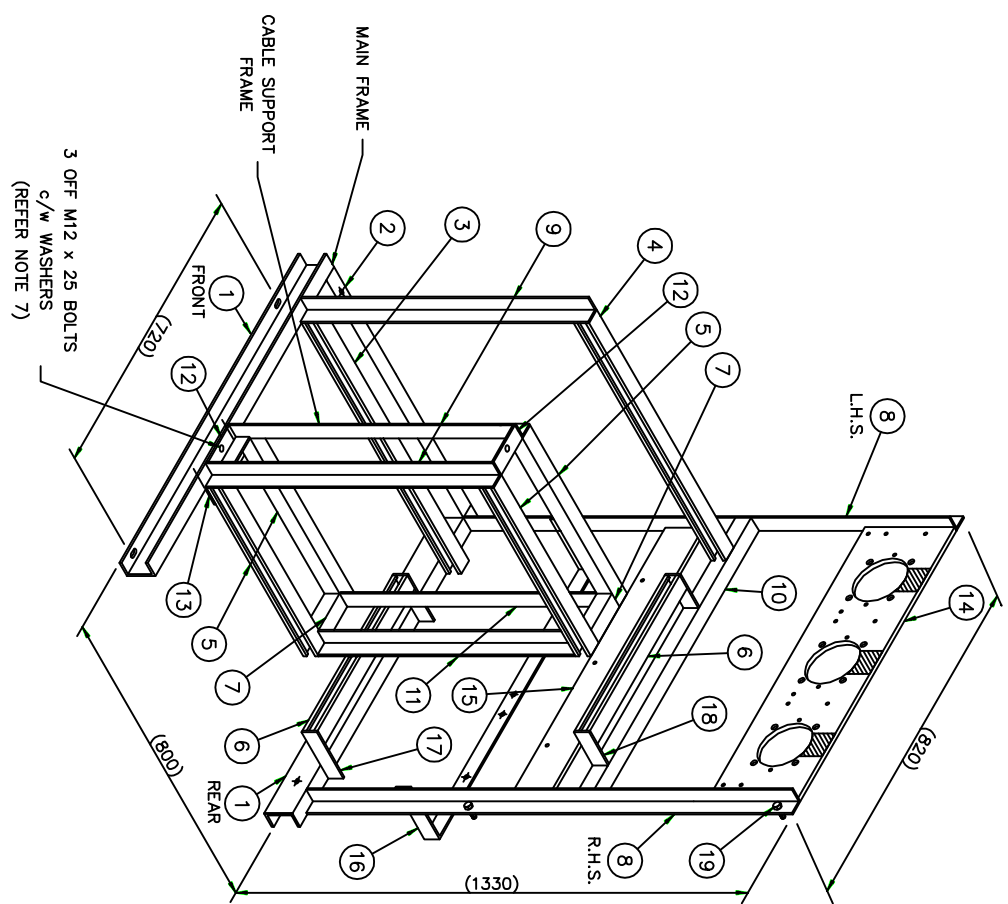
 


ITEM	QTY	REFER
1	2 DETAIL	
2	1 -	
3	1 -	
4	1 DETAIL	
5	4 DETAIL	
6	2 DETAIL	
7	2 -	
8	2 DETAIL	
9	3 -	
10	1 -	
11	2 -	
12	2 DETAIL	
13	1 DETAIL	
14	1 DETAIL	
15	1 DETAIL	
16	1 DETAIL	
17	2 -	
18	2 -	
19	4 -	

VOCAB No. SF12666
(SEEK NOTE 3)

AMENDMENTS		
A ORIGINAL ISSUE		
J R No.	930099	
DR#N	P001	
CHFD		
B		
DATE	23-5-95	
JR	930098	
ITEM 13 DIA 9 HOLES		
WERE DIA 8; DIA 7		
HOLES WERE DIA 8.		
ITEM 14 DIA 9 HOLES		
WERE DIA 8 ITEM 16		
9 HOLES DIA 12		
8 HOLES DIA 12.		
FRONT VIEW 3 HOLES		
DIA 7 WAS 2 HOLES.		
PLAN VIEW DIA 14		
HOLE ADDED. ITEM 8		
ITEM 115 WAS 135		
DM 140 WAS 100.		
S.S.M.		
DR#N	P001	
CHFD		
C		
DATE	08-6-95	
JR	950113	
ITEM 13 ADDED.		
ITEM 12 WAS 1 OFF.		
CABLE SUPPORT FRAME		
WAS WELDED TO MAIN		
FRAME.		
MOUNTING BOLT INFO.		
ADDED.		
NOTE 7 ADDED.		
2nd LINE OF NOTE 4		
ADDED.		
5 x 8 HOLES MOVED.		
M.S.S.		

				BRACE DETAIL RETROFIT DRAWING NUMBERED 077535	
ORIGINAL SCALE AS SHOWN		APPROVED 		DO NOT SCALE DIMENSIONS IN MILLIMETERS	
DRAWING DATE 13-1-25		PADDINGTON SUBSTATION 22KV PLUGGARD FRAME FABRICATION DETAILS		S&L NETWORK 077512 C	
OND 13-1-25		14		SHEET NO. 1 OF 1 SHEETS	