AMENDMENTS	
A	ORIGINAL ISSUE
J R No.	NA
B — DR'N	C.R.T.
B — CH'D	C.R.T.
B — DATE	13-8-97
B — JR No	970059
(NOMINAL) ADDED TO TRENCH DEPTH.	
MPDO	CHB

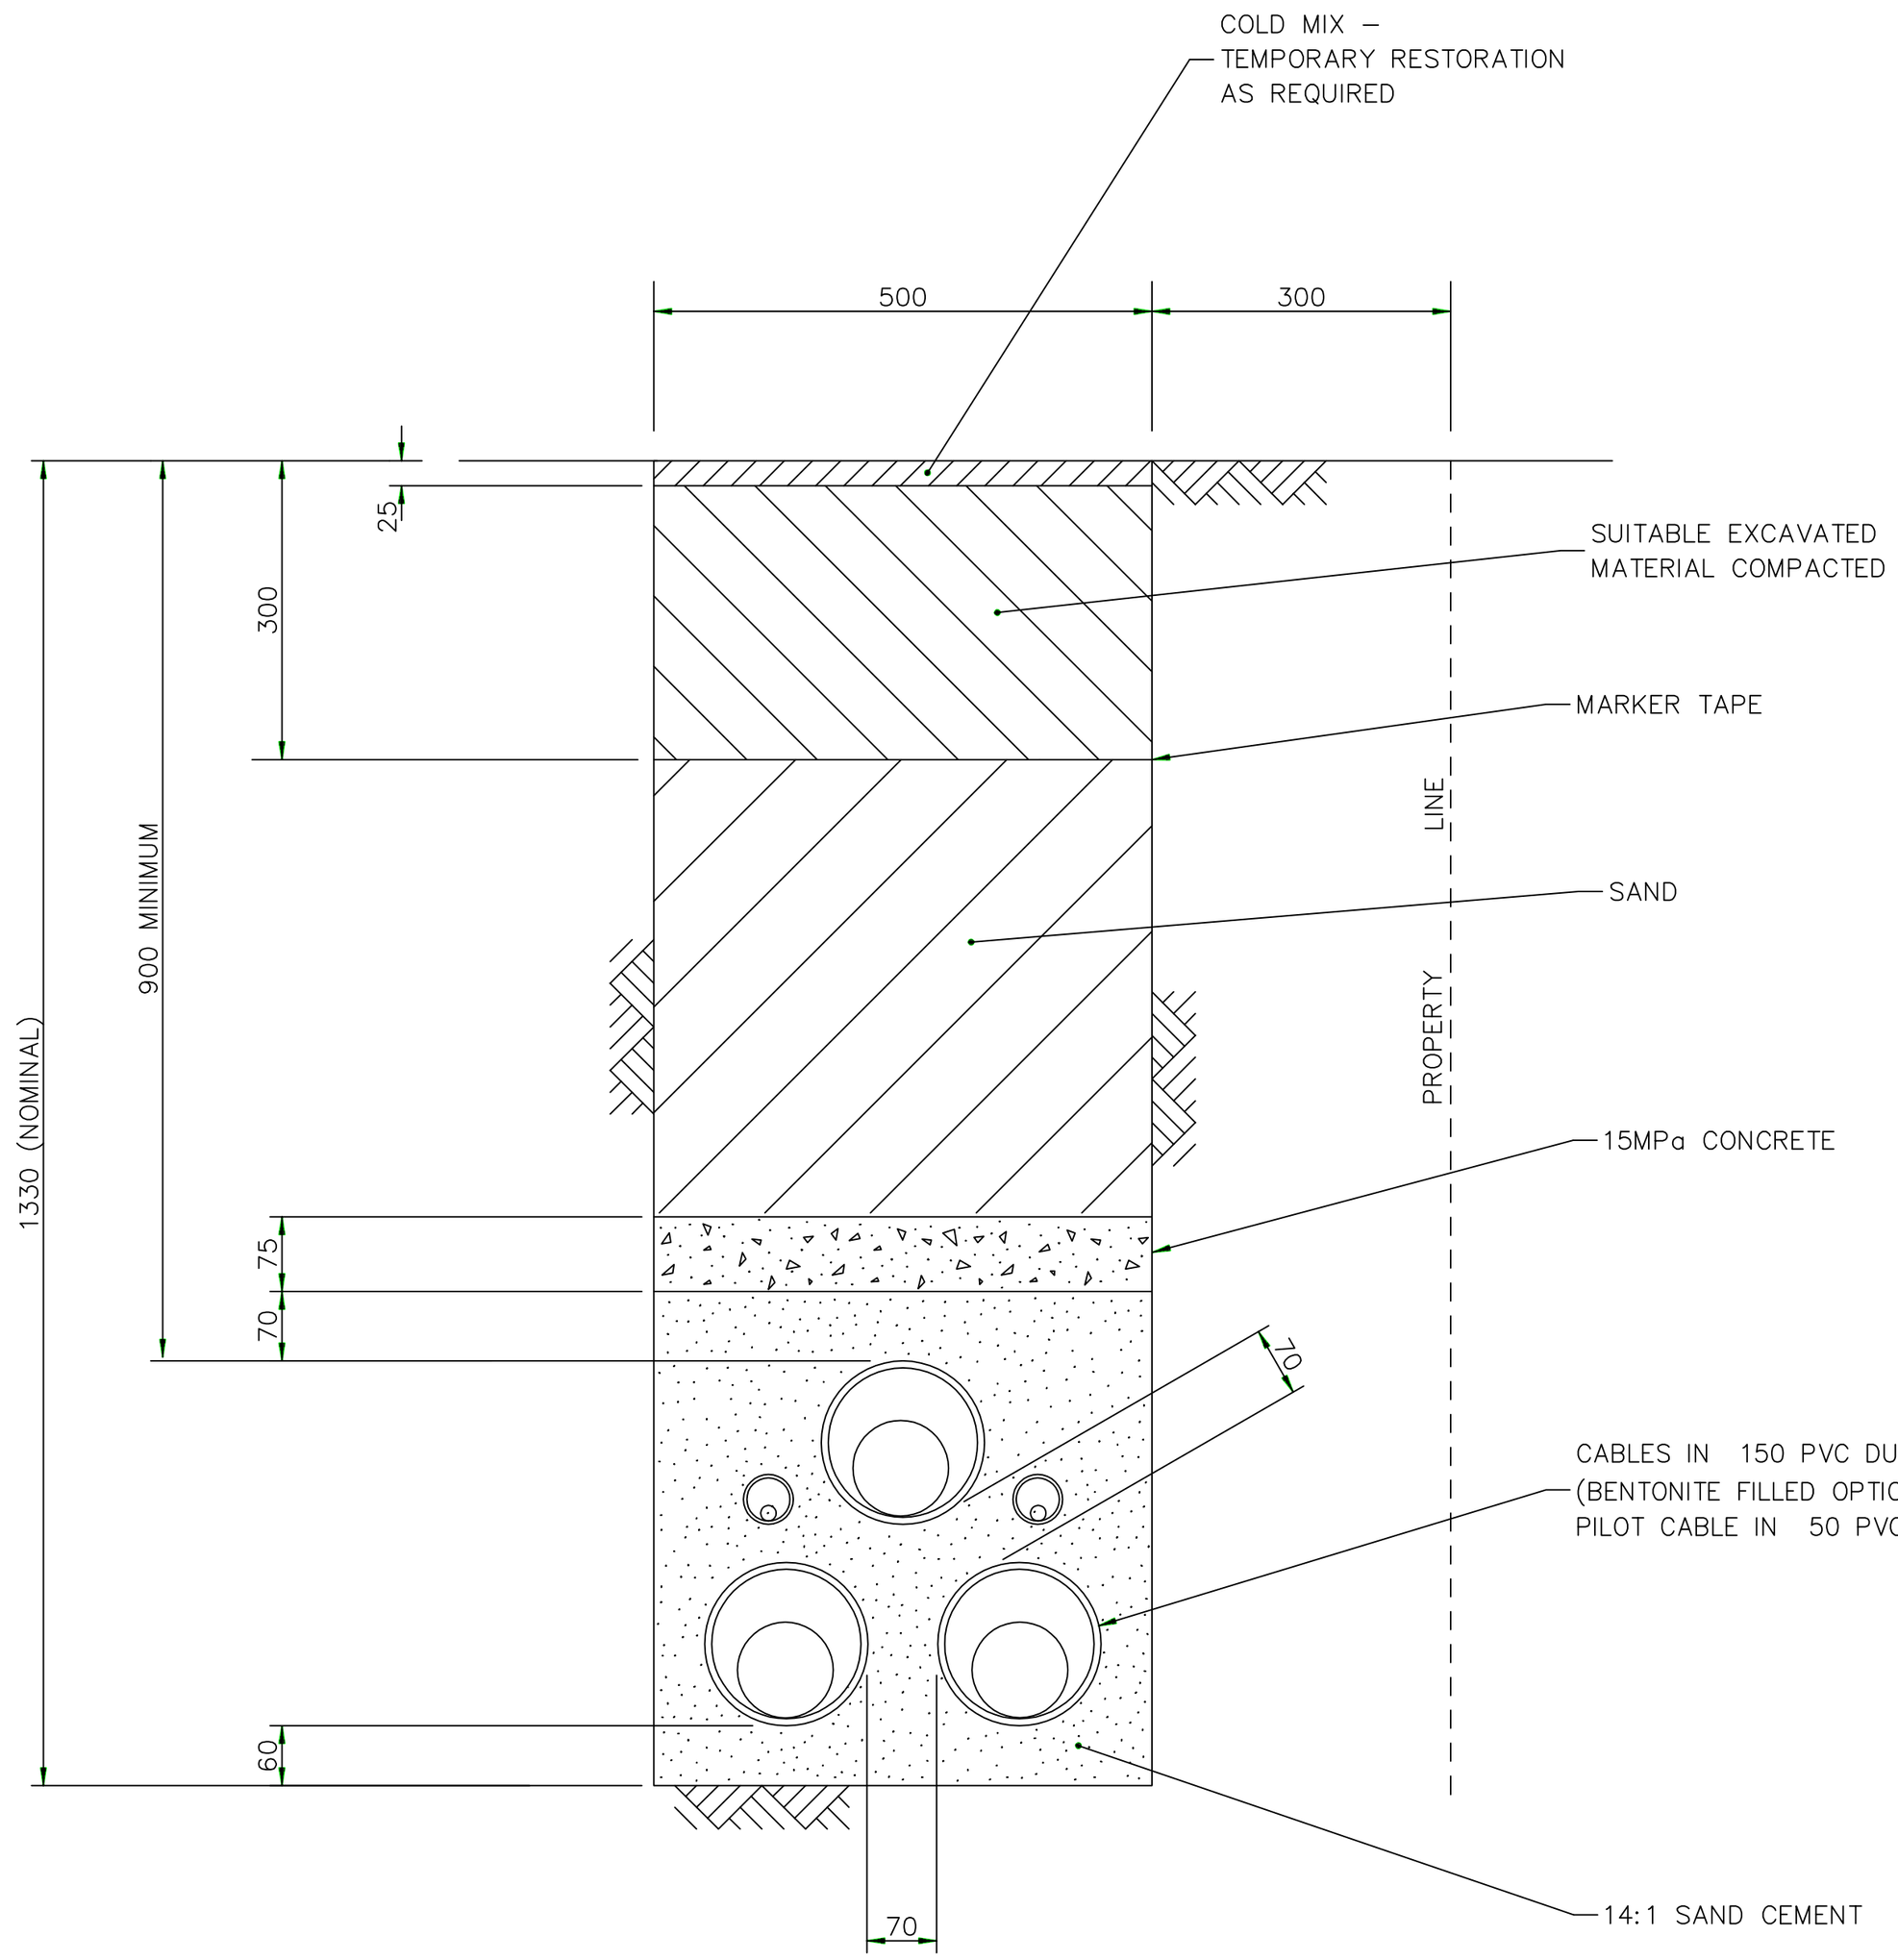

© This drawing and the copyright therin is the property of Endeavour Energy and may not be copied, reproduced, distributed, loaned or used without the written consent of Endeavour Energy.

Endeavour Energy

ORIGINAL SCALE	1:6
APPROVED	C.Brown
DRAWN	C.R.T.
DATE	23-8-96
CH'D	C.R.T.

REFERENCE DRAWINGS

DO NOT SCALE
DIMENSIONS IN MILLIMETRES

AUTHORISED
W.Isley
MAN'S DEVELOPMENT MANAGER 12-09-96

132KV UNDERGROUND CABLES INSTALLATION TRENCH CROSS-SECTION FOR FOOTPATH ALLOCATION

A2P 240867 B

SHEET No 1 OF 1 SHEETS