



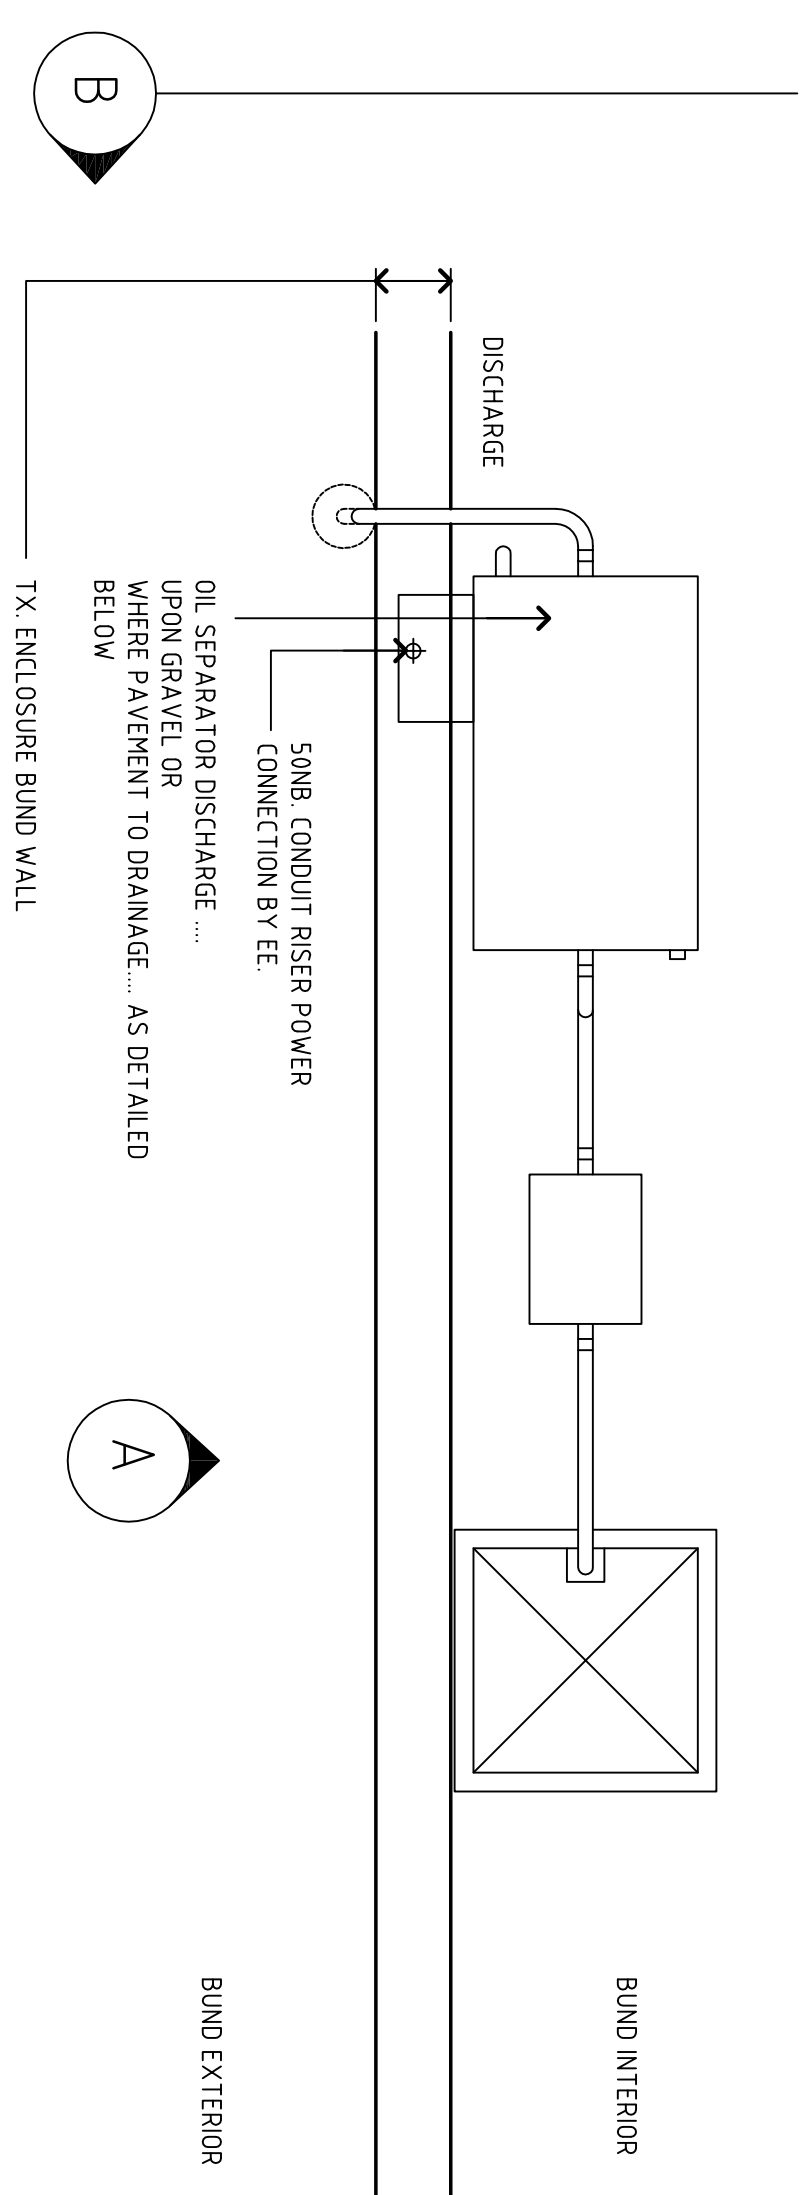


THIS OPTION TO BE ONLY USED WHERE THE OIL SEPARATOR CAN NOT DISCHARGE DIRECTLY ONTO SWITCHYARD GRAVEL


# PLAN

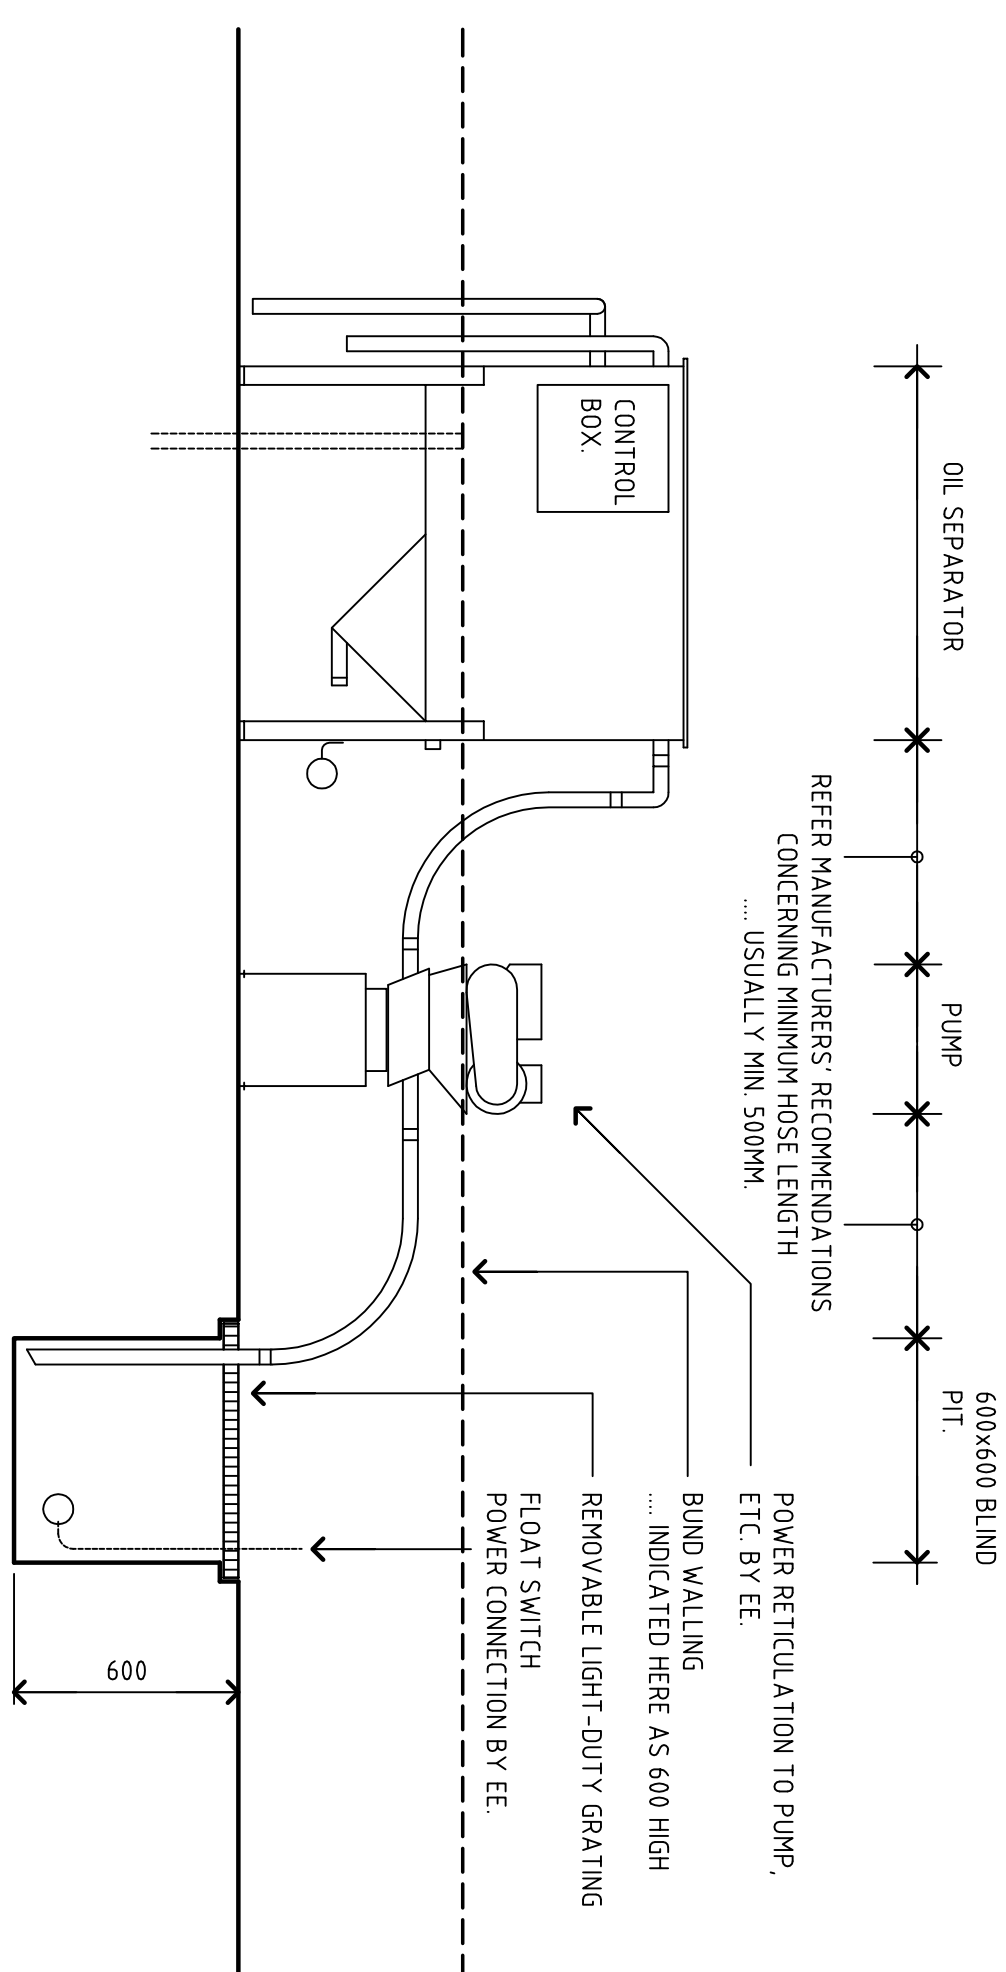

VIEW AT (A)... ELEVATION FROM OUTSIDE THE BUND.

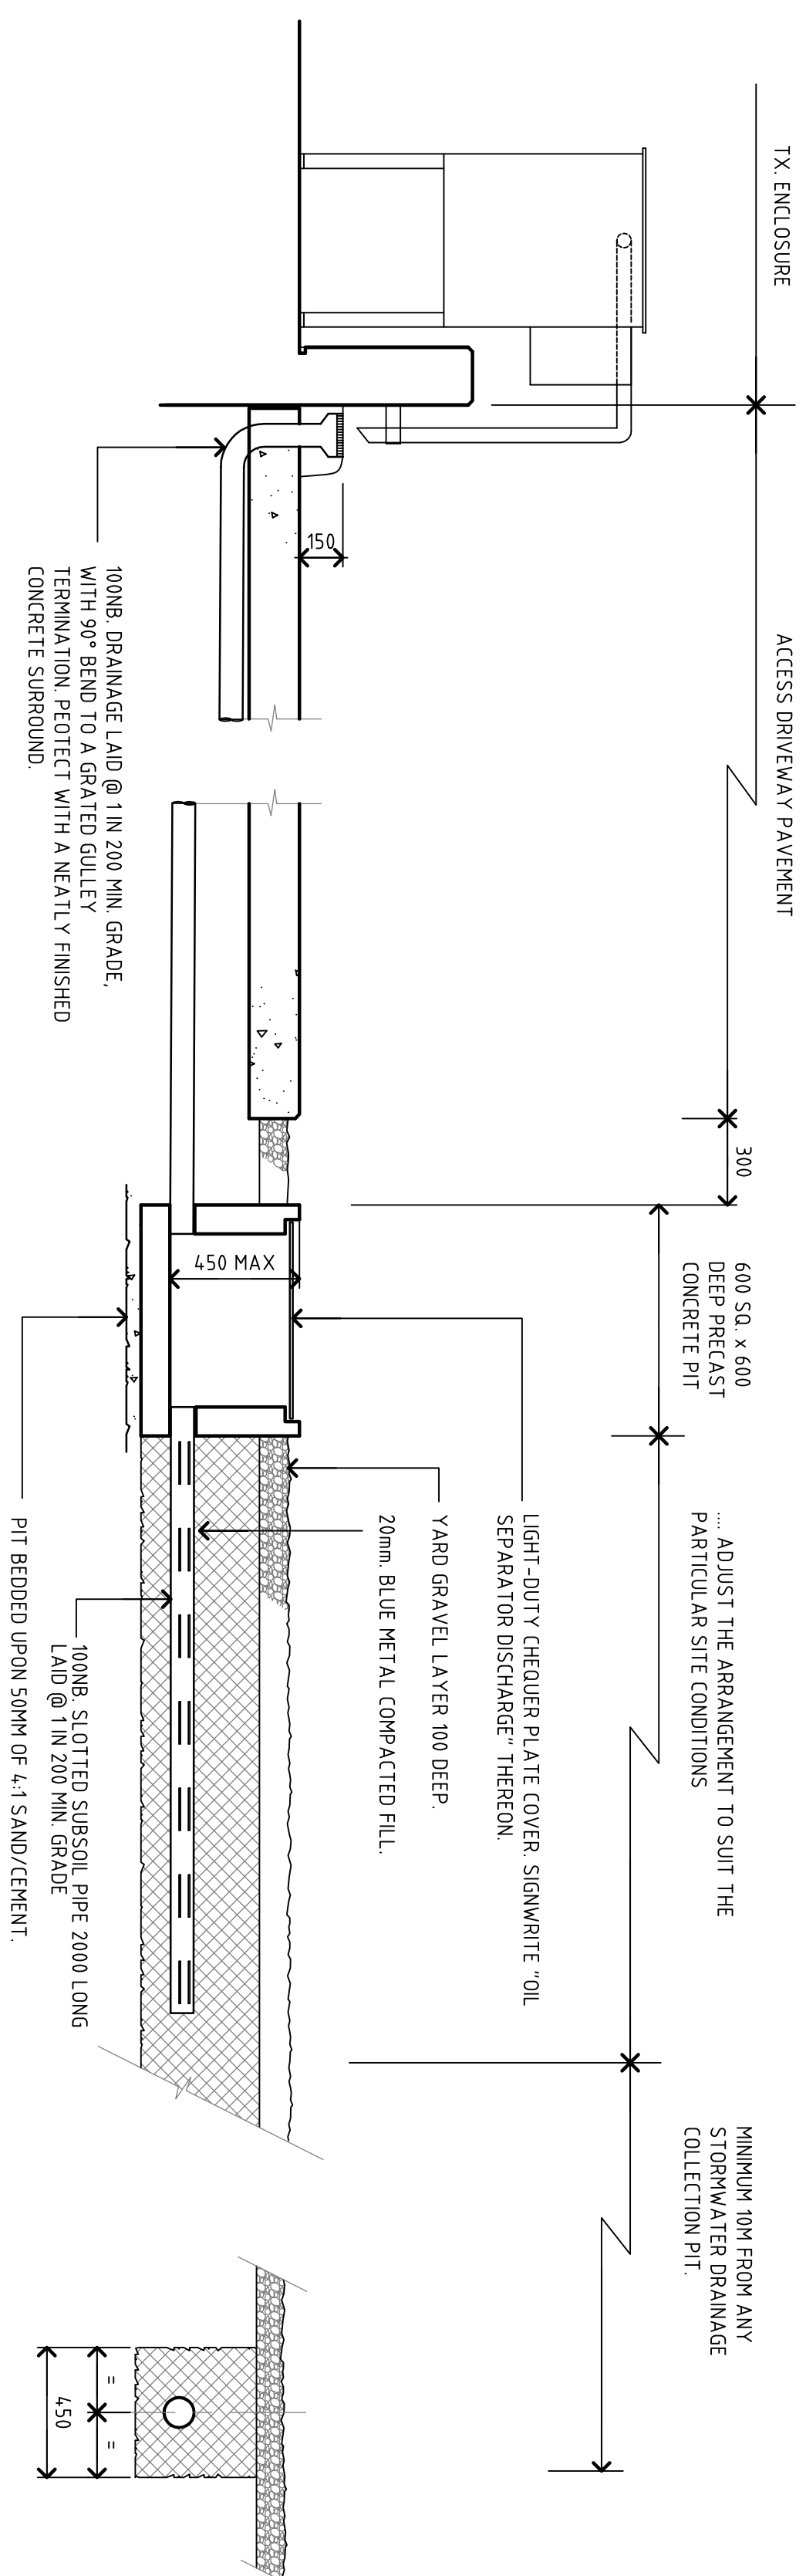

SECTION

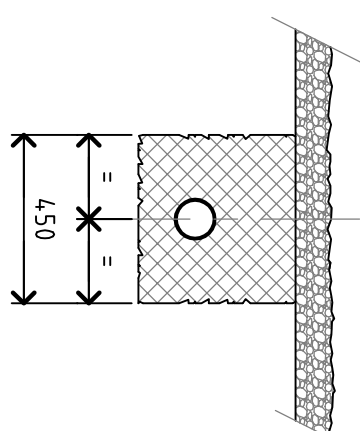

|                   |                   |          |
|-------------------|-------------------|----------|
| AMENDMENTS        |                   |          |
| A                 | ORIGINAL<br>ISSUE |          |
| Job No.           |                   |          |
| B                 | DR'N              | BM       |
|                   | CH'D              | MP/GNS   |
|                   | DATE              | 2/5/2012 |
|                   | JOB No            |          |
| DSM               | GNS               |          |
| GENERAL REVISIONS |                   |          |

|   |                                                                                     |                           |                               |
|---|-------------------------------------------------------------------------------------|---------------------------|-------------------------------|
| <br>The drawing and the copyright<br>thereon is the property of Edgewater<br>Energy and may not be copied,<br>reproduced, distributed, loaned or<br>otherwise transmitted without<br>Edgewater Energy. |  | ORIGINAL<br>SCALE<br>1:20 | APPROVED<br><br>G. N. SIMPSON |
|   |  | DRAWN<br><br>BM           |                               |
|   | DATE<br><br>16/03/2011                                                              |                           |                               |
|   | CHD<br><br>IGR/MP                                                                   |                           |                               |



**Endeavour  
Energy**

**DETAILS OF OIL SEPARATOR  
ARRANGEMENT WITHIN A TX. ENCLOSURE**

|                                           |                              |
|-------------------------------------------|------------------------------|
| DO NOT SCALE<br>DIMENSIONS IN MILLIMETRES | AUTHORISED<br>DANNY ASVESTAS |
|-------------------------------------------|------------------------------|

|    |        |   |
|----|--------|---|
| A1 | 364162 | B |
|----|--------|---|